



**CITY OF
MOUNT
DORA**

**Leisure Services
900 N. Donnelly St.
Mount Dora, FL 32757
352-735-7183
Fax: 352-735-3681
E-mail: parksandrec@cityofmoundora.com**

**PUBLIC ARTS COMMISSION MEETING
City Hall Board Room, 510 N. Baker Street, Mount Dora, FL 32757
November 23, 2021 at 3:30 PM**

AGENDA

- I. Call to Order
- II. Roll Call
- III. Approval of Minutes
 - A. October 26, 2021 Public Arts Commission Meeting Minutes
- IV. Public Comment
- V. Presentations
- VI. Action Items
 - A. Selection of Public Art for Cauley Lott Park
 - B. Selection of Public Art for the Lincoln Pool or Lincoln Park
 - C. Selection of Public Art for the Triangle Elementary Joint-use Playground
 - D. Selection of Public Art for the Canoe and Kayak Launch at Palm Island Park
- VII. Resolutions
- VIII. Ordinances
- IX. Discussion Items
- X. City Staff
 - A. Ongoing Projects List

B. Ongoing Budget Balances

C. Public Art Master Plan Update

XI. Communications and Reports

A. Commission Member Susan Grogan

B. Commission Member James Lesperance

C. Commission Member Maryann McNamara

D. Commission Member John Wesner

E. Vice-chair Harlow Middleton

F. Chair Thomas Decker

XII. Future Meeting Dates

A. January 25, 2022, 3:30 p.m.

B. February 22, 2022, 3:30 p.m.

C. March 22, 2022, 3:30 p.m.

XIII. Adjournment

NOTICE: Please note that, for purposes of Section 286.011, Florida Statutes, two or more members of the City Council may be present at this meeting, and this meeting may be considered a City Council meeting.

NOTICE: If any person decides to appeal any decisions at this meeting with respect to any matter considered, such person may need a record of these proceedings. For such purpose, a person may need to ensure that a verbatim record of the proceedings is made, which record includes the testimony and evidence upon which the appeal is to be based.

NOTICE: In accordance with the Americans With Disabilities Act of 1990, persons needing special accommodations to participate in this proceeding should contact Jeanann Hand no later than seven (7) days prior to the proceedings. Telephone (352) 735-7100 ext. 3116 for assistance. If hearing impaired, telephone the Florida Relay Service numbers (800) 955-8771 (TDD) or (800) 955-8770 (Voice) for assistance.

If you have any comments or question regarding the contents of this agenda packet, please call Caroline Zeglen at (352) 735-7100 ext. 3116.



**CITY OF
MOUNT
DORA**

**Leisure Services
900 N. Donnelly St.
Mount Dora, FL 32757
352-735-7183
Fax: 352-735-3681
E-mail: parksandrec@cityofmountdora.com**

DATE: November 23, 2021

TO: Public Arts Commission Members

FROM: Amy Jewell, Leisure Services Director

SUBJECT: October 26, 2021 Public Arts Commission Meeting Minutes

Introduction:

This is a request for the members of the Public Arts Commission to approve meeting minutes.

Discussion:

Administrative staff prepare minutes and present them to the commission as an opportunity to make suggestions or corrections prior to final approval.

Budget Impact:

N/A

Strategic Impact:

N/A

Recommendation

Members of the Public Arts Commission approve the minutes as transcribed.

Attachment(s):

1. PAC Minutes 10-26-21_ADA

Prepared by: Jeanann Hand, Administrative Coordinator

Reviewed by: Amy Jewell, Leisure Services Director

Final Approval - 11/19/2021



**CITY OF
MOUNT
DORA**

**Leisure Services
900 N. Donnelly St.
Mount Dora, FL 32757
352-735-7183
Fax: 352-735-3681**

E-mail: parksandrec@cityofmounddora.com

**PUBLIC ARTS COMMISSION MEETING
City Hall Board Room, 510 N. Baker Street, Mount Dora, FL 32757
October 26, 2021 at 3:30 PM**

MINUTES

PRESENT: Thomas Decker, Susan Grogan, James Lesperance, Maryann McNamara,
Harlow Middleton, John Wesner

ABSENT: None

CITY STAFF: Christopher Carson – Cultural & Special Events Coordinator, Jeanann Hand
– Leisure Services Administrative Coordinator, Amy Jewell – Leisure
Services Director, Jen Schwarz – Leisure Services Operations Manager

I. Call to Order

Mr. Decker called the meeting to order at 3:30 PM.

II. Roll Call

III. Approval of Minutes

A. September 28, 2021

**MOTION by Mr. Middleton, SECONDED by Ms. McNamara to approve the minutes
from September 28, 2021.**

AYE: Decker, Grogan, Lesperance, McNamara, Middleton, Wesner

NAY: None

MOTION CARRIED 6-0.

IV. Public Comment

V. Presentations

VI. Action Items

A. Approval of Light Pole Banner Call to Artists Materials

The Commission is distributing a new Call to Artists for the design of light pole banners as discussed at prior meetings. Members reviewed the Call to Artists documents included in the agenda packet and agreed they were sufficient to begin the process. While some members admired the larger banners that are displayed in the North East, larger banners in other areas of the City will not be pursued at this time because larger banners would require new brackets on the light poles. It is not likely the City would replace all the brackets before the new banners are hung. Members are free to distribute the Call to Artists flyer as they see fit. Members discussed whether the rules should require absence of text in the design, but ultimately agreed their votes on the submissions would indicate that preference.

MOTION by Mr. Lesperance, SECONDED by Mr. Middleton to approve the Call to Artists documents for distribution.

MOTION CARRIED 6-0.

B. Vote to Receive Private Art Donation for the Nunan Butterfly Garden

W.T. Bland Public Library manager Cathy Lunday informed members regarding a sculpture being donated to the library's Butterfly Garden. The piece is comprised of a bowl-like structure designed to hold flowering plants, and sturdy, curved arms encircling the sculpture. Several kaleidoscopes are mounted upon the arms to allow viewers to enjoy fractal impressions of the flower elements. The materials of the structure are rustproof and designed for outdoor use. The sculpture donation is being presented to Library Advisory Board on November 8th and to City Council on December 7th. Commission members will be invited to the installation celebration.

MOTION by Mr. Middleton, SECONDED by Mr. Lesperance to approve the library's acceptance of the sculpture.

AYE: Decker, Grogan, Lesperance, McNamara, Middleton, Wesner

NAY: None

MOTION CARRIED 6-0.

VII. Resolutions

VIII. Ordinances

IX. Discussion Items

X. City Staff

A. Ongoing Project List

Mr. Carson reviewed the list of possible projects included in the agenda packet. He mentioned the planned repainting of the Donnelly Park Building. It was agreed the current colors seem outdated and that new colors should blend with the park and building thematically. Mr. Wesner suggested a monochromatic scheme. Members discussed eliminating the building from the park, remarking upon its usefulness to the park's function. The building does serve well for private parties, but its lack of a kitchen is a drawback. Mr. Middleton was involved in the planning for the building and shared some of the history that led to the building's outcome.

Members and staff acknowledged the renovation of Donnelly Park as a project to be taken on according to the Parks and Recreation Master Plan. Addressing ADA accessibility will be part of that renovation. Member suggestions for new colors for the building would be relayed to the City's Public Works department.

Mr. Carson explained the changes to the schedule of holiday events happening in the City. Light Up Mount Dora would not be taking place, however, the City's renowned Christmas lights would remain an attraction throughout the season during various special events that remain on the calendar.

The Ongoing Project List will most likely not change markedly until the completion of the Public Art Master Plan.

B. Public Art Master Plan Update

Josh Lapp from Designing Local would be arriving in Mount Dora on Thursday, November 11th and leaving on Saturday, November 13th. He would be present at the Plant and Garden Fair on the 13th with a survey to gather community feedback regarding the Public Art Master Plan. His visit will provide an opportunity for him to connect with those who have had difficulty reaching him on the phone or online.

Staff would send Commission members the list of stakeholders they had provided to Mr. Lapp.

Staff is still assembling an itinerary for Mr. Lapp's visit and will attempt to schedule a public meeting between Mr. Lapp and the Public Arts Commission.

C. Ongoing Budget Balances

City staff reviewed the updated Public Arts Commission budget report. Staff and Commission members discussed the procedure for spending from the Commission budget. It was acknowledged that the Commission must make requests to Council to spend from the budgeted funds. There are some restrictions on spending. The City Manager and City Council have ultimate control of the available funds. The Commission will be provided with updated information regarding developer funds and their availability at the next meeting. No public art funds have been received from The Cottages yet.

Ms. Schwarz presented further information regarding developer funds for public art. Fifty thousand dollars has been received from Timberwalk. There will eventually be a total of \$150,000 received from that development. Thirty-five thousand dollars has been received from Eudora Reserves, which was formerly named Eudora Groves. Thirty-seven thousand five hundred dollars has been received from Dora Landings. Twenty-three thousand three hundred and thirty-three dollars from Dora Landings has been spent on the Public Art Master Plan.

The Timberwalk agreement specifies funds cannot be used for Public Art Master Plan studies. Timberwalk funds must be spent on either 1. Public good, 2. Infrastructure benefitting the project, or 3. Public art. The City may be spending Timberwalk funds on the Wolf Branch Innovation District Gateway art.

The Eudora Reserves (formerly Eudora Groves) agreement specifies funds cannot be used for Public Art Master Plan studies. Eudora Reserves funds must be spent on either 1. Public good, 2. Infrastructure benefitting the project, or 3. Public art. The funds may be spent on public art in the Eudora Groves section of the City, to be determined.

The Dora Landings agreement specifies funds are intended to provide public art, and are available to all types of public art programs. It is acceptable for the \$37,500 received from Dora Landings to be spent on the Public Art Master Plan. The Dora Landings development is complete.

Money will be provided from The Cottages as the homes sell.

Use of the Timberwalk funds appear to be restricted to the Innovation District.

XI. Communications and Reports

A. Commission Reappointments

The Commission terms of Mr. Decker, Mr. Middleton and Mr. Wesner are expiring on December 31, 2021. Mr. Middleton and Mr. Wesner requested reappointment letter

templates. Staff will email the template to members who request one. The councilmembers who appointed the three expiring Commission members are no longer members of City Council.

B. Commission Member John Wesner

C. Commission Member Melissa Christians

D. Commission Member Susan Grogan

E. Commission Member Maryann McNamara

Ms. McNamara and Mr. Decker discussed the Art on Loan project. The Commission will pursue it further as part of the Master Plan.

F. Commission Member James Lesperance

G. Vice-Chair Harlow Middleton

The Evans Park fountain project was halted by the Florida Department of Environmental Protection. Alternatives were discussed. Mr. Middleton mentioned a contact who might be helpful in obtaining permission for a fountain. Mr. Carson expressed interest engaging the contact.

XII. Future Meeting Dates

Members agreed to meet on November 23rd. They would decide at their next meeting whether they would meet on December 28, 2021.

- A.** November 23, 2021, 3:30 PM
- B.** December 28, 2021, 3:30 PM
- C.** January 25, 2022, 3:30 PM
- D.** February 22, 2022, 3:30 PM

XIII. Adjournment

The meeting was adjourned by Mr. Decker at 4:28 PM.

Mr. Thomas Decker
Chairperson

Mr. Christopher Carson
Cultural & Special Events Manager



**CITY OF
MOUNT
DORA**

**Leisure Services
900 N. Donnelly St.
Mount Dora, FL 32757
352-735-7183
Fax: 352-735-3681
E-mail: parksandrec@cityofmounddora.com**

DATE: November 23, 2021

TO: Public Arts Commission Members

FROM: Amy Jewell, Leisure Services Director

SUBJECT: Selection of Public Art for Cauley Lott Park

Introduction:

This is a request for Commission members to select the type of art to be installed as part of the Cauley Lott Park renovation.

Discussion:

The City of Mount Dora is about to move forward with the renovation of Cauley Lott Park. The park is well-loved by the community and has been the site of Juneteenth celebrations and the Black Heritage Festival. However, it is aging and, in its current state, is below standard and unsafe. The renovation includes upgrading amenities evaluated to be beneath City expectations, correcting safety hazards, modifying features for ADA accessibility, and improving lighting for better security and community use.

In December 2019, the City accepted a \$200,000 LWCF grant for the park renovation. Council then authorized City staff to move forward with stakeholder meetings, a park concept plan, engineering and design documents, permitting, and a scope of work with GAI Community Solutions Group. After GAI presented the first concept plan and cost estimate, the North East CRA Advisory Committee and Parks and Recreation Advisory Board offered their feedback, and GAI returned with a revised plan addressing a concern both bodies voiced regarding parking. With Resolution No. 2021-06, Council approved an amended task authorization for additional engineering and design services with GAI.

Last September, GAI produced 60% design and construction documents. At that time, it was found that the current design exceeds the project budget. City staff met several times to decide upon alterations to the presented design that would alleviate the overage while still maintaining the objectives defined for the park renovation. Among the features under consideration for removal or adjustment is the covering for the basketball courts. This element was requested by the community, but its priority fell beneath other features that must be upgraded for purposes of safety or necessity.

On November 16th, with the adoption of Resolution No. 2021-122, City Council authorized staff to apply for an award from the Florida Department of State's African-American Cultural and Historical Grant Program, which provides funding for facilities that highlight the contributions, culture, or history of African-Americans. The appropriateness with which the Cauley Lott Park renovation matches the grant description indicates this may be an excellent opportunity for the City to avoid eliminating project elements for which the community has expressed enthusiasm. Funding from the African-American Cultural and Historical Grant would allow the covering for the basketball courts and other items requested by the community to remain as part of the renovation plan. The City also intends to build into the grant request adequate funding for the installation of public art as part of the park's renovation.

Mount Dora's North East Community has a significant role in the history of the City and its African American residents. First known as "East Town," the neighborhoods that make up the area have become the cultural and historic center for Mount Dora's African American community. The original name for Cauley Lott Park was Mount Dora Central Park, a title bestowed upon it by the winners of a contest held for the students of Milner-Rosenwald Academy and Roseborough Elementary, two schools which served the City's black community until the integration of public schools in the 1970s. In 1982, the park was renamed for Cauley Lott, who was principal of Milner-Rosenwald for 31 years and Mount Dora's first black City Council member.

While the grant was being discussed at the November 16th Council meeting, several members of the community strongly suggested that public art at Cauley Lott Park should educate viewers about Professor Lott and the heritage of the North East. Commission members are asked to consider this request as they determine their choice for public art in Cauley Lott Park.

Budget Impact:

The City is applying for a \$600,000 grant award, with a \$50,000 match requirement. The City expects to spend \$50,000 of the grant award amount on public art in the park.

Strategic Impact:

This item fulfills Objective 2.3 of the City's Strategic Plan: developing a parks and recreation system guided by the principles of the Parks and Recreation Master Plan.

Recommendation

Commission members agree upon the public art they would like to install at Cauley Lott Park as part of the renovation.

Attachment(s):

1. Attachment 1 2021-10-14 Cauley Lott Site Plan From 60% Docs
2. Attachment 2 2020-07-09 Cauley Lott Concept
3. Attachment 3 Ideas for Public Art at Cauley Lott Park

Prepared by: Jeanann Hand, Administrative Coordinator
Reviewed by: carsonc carsonc, Special Events Coordinator

Approved - 11/18/2021



GENERAL NOTES:

1. ALL MEASUREMENTS ARE TO THE FACE OF THE CURB.
2. ALL SIDEWALK AND CURB RADII ARE 3' UNLESS OTHERWISE NOTED ON THE PLANS.
3. ALL IMPROVEMENTS TO BE DEDICATED AND/OR MAINTAINED BY THE CITY OF MOUNT DORA SHALL BE IN CONFORMANCE WITH THE CURRENT CITY ENGINEERING STANDARDS MANUAL, MATERIALS LIST, AND DETAILS. FINAL APPROVAL DOES NOT PROVIDE EXEMPTION FROM THESE REQUIREMENTS. ANY DEVIATION FROM THE CITY STANDARDS MUST BE APPROVED IN WRITING PRIOR TO CONSTRUCTION.



gai consultants

CERTIFICATE OF AUTHORIZATION: EB9951

PROJECT

1717 N. HIGHLAND STREET
MOUNT DORA, FL 32757

60%
CONSTRUCTION
PLANS

CONSULTANTS

[illegible]

PROJECT NUMBER A171115.07

DATE: 05/2021

DRAWN: ADL

CHECKED: WSL

APPROVED: WSL

REGISTRATION


SITE PLAN

SHEET TITLE

SHEET NUMBER

C-200

A GAI CONSULTANTS, INC. SERVICE GROUP

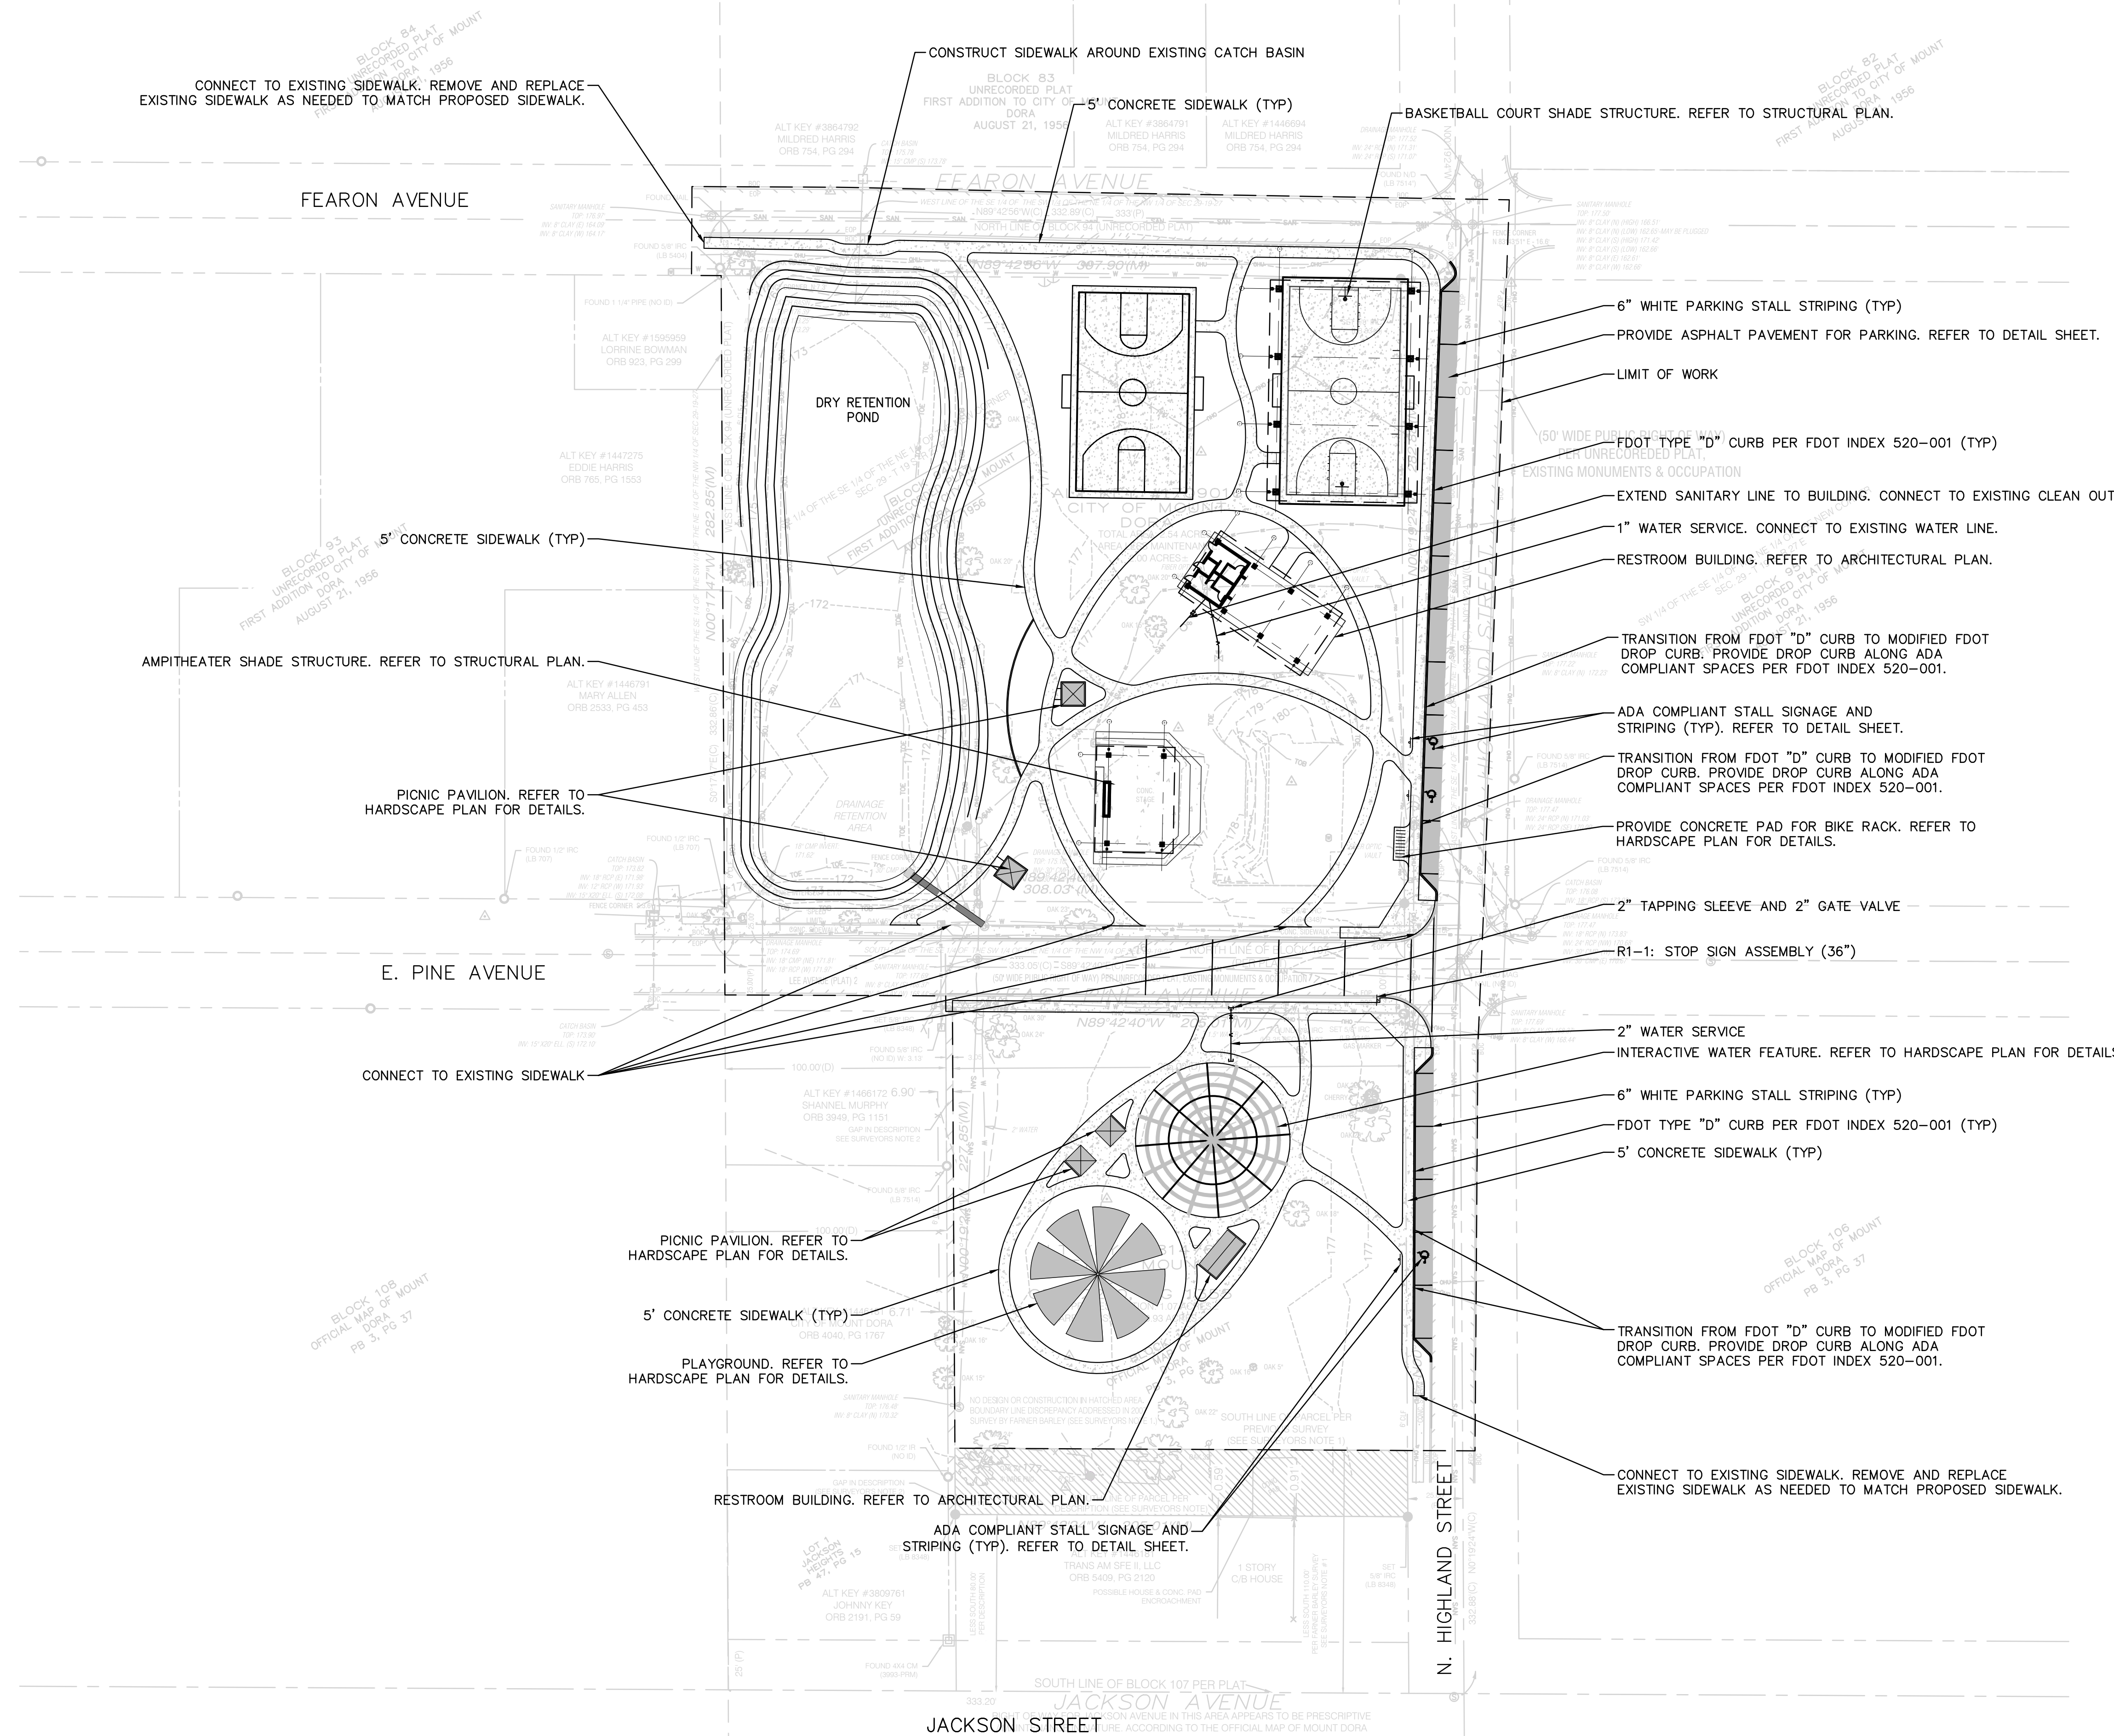

LEGEND	
	LIMITS OF WORK
	EXISTING FEATURE
	PROPOSED IMPROVEMENT
	CONCRETE PAVEMENT
	ASPHALT PAVEMENT

CAULEY LOTT PARK




THIS OR THAT?

SHOW US WHAT YOU'RE ALL ABOUT.

PLACE A GREEN DOT ON YOUR **WISHLIST** ITEMS
AND A RED DOT ON WHAT YOU'D LIKE US TO **LEAVE OUT**.

LET US KNOW WHY.

*PLAYGROUND

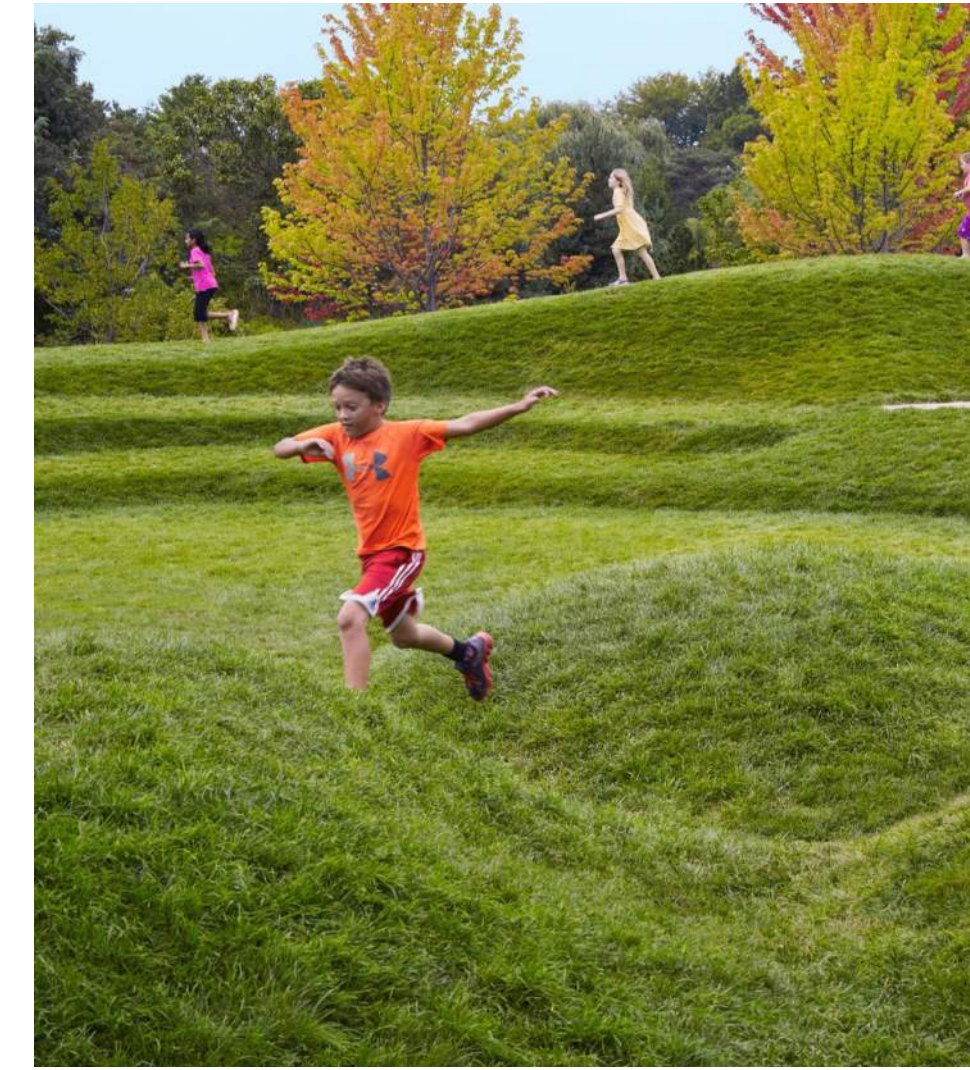

*BASKETBALL



COMMUNITY GARDEN



*EXERCISE



*TRAILS



AND DON'T FORGET...

DID WE MISS SOMETHING?
LET US KNOW!

*GRANT FUNDED


THIS OR THAT?

SHOW US WHAT YOU'RE ALL ABOUT.

PLACE A GREEN DOT ON YOUR **WISHLIST** ITEMS
AND A RED DOT ON WHAT YOU'D LIKE US TO **LEAVE OUT**.

LET US KNOW WHY.


*AMPHITHEATER

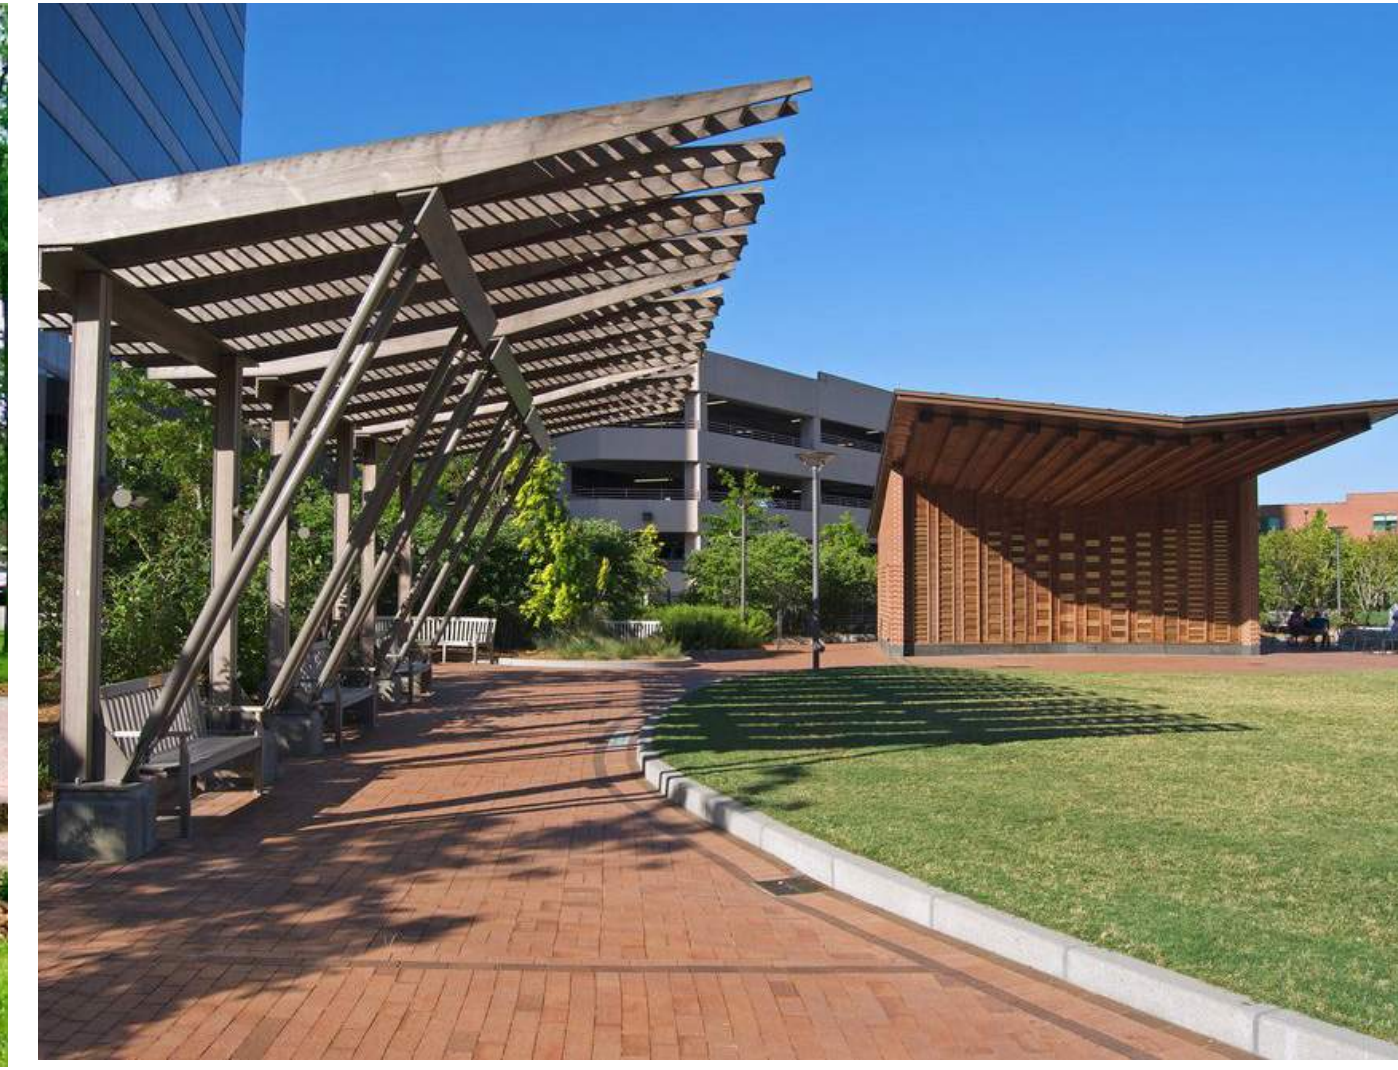


*PICNIC PAVILION



*FURNISHING

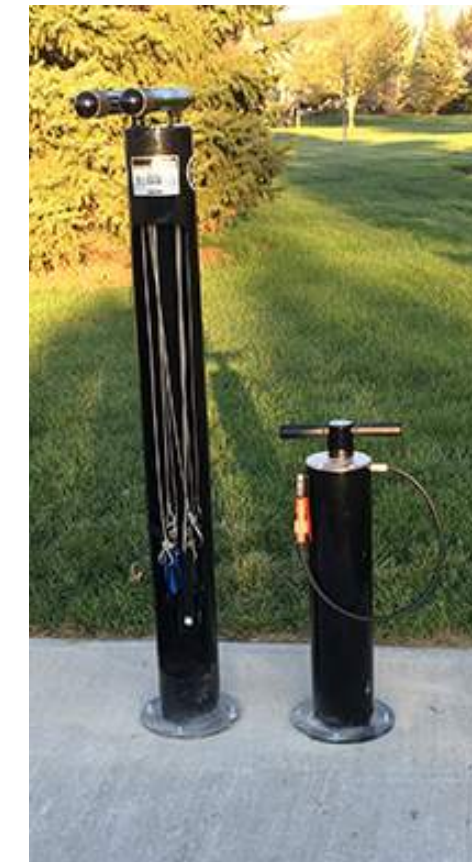

ART/MURALS

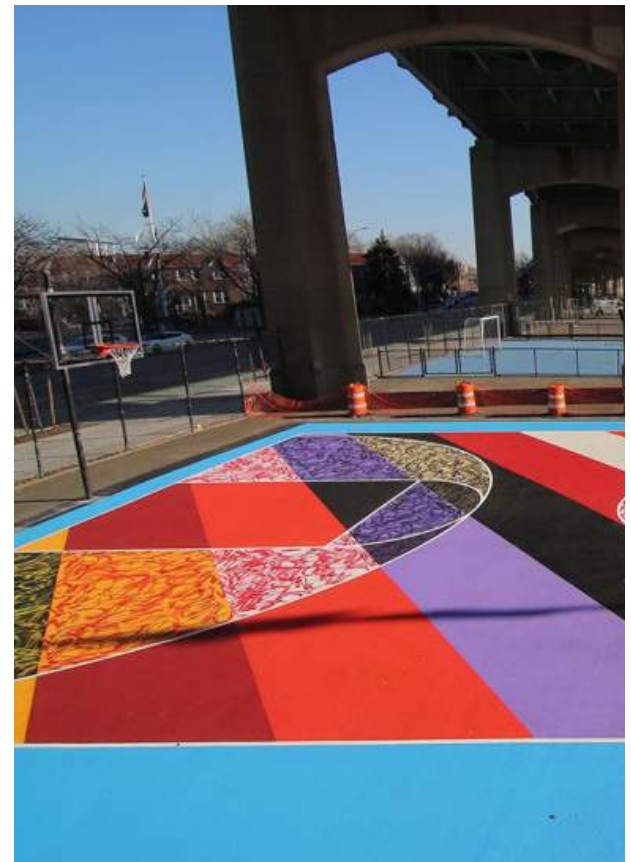

AND DON'T FORGET...

DID WE MISS SOMETHING?
LET US KNOW!

*GRANT FUNDED



**CITY OF
MOUNT
DORA**

**Leisure Services
900 N. Donnelly St.
Mount Dora, FL 32757
352-735-7183
Fax: 352-735-3681
E-mail: parksandrec@cityofmountdora.com**

DATE: November 23, 2021

TO: Public Arts Commission Members

FROM: Amy Jewell, Leisure Services Director

SUBJECT: Selection of Public Art for the Lincoln Pool or Lincoln Park

Introduction:

This is a request for Commission members to decide upon the installation of public art as part of the Lincoln Pool renovation.

Discussion:

The Parks and Recreation Master Plan adopted by City Council in February 2019 identified the need for renovations at the Lincoln Avenue Community Pool within zero to two years. Phase I of the renovation took place over the summer months of 2020 and accomplished crucial updates, including new heaters and pumps, pool resurfacing and lights, and the addition of entrance steps, rails and a permanent chair lift for ADA accessibility. Since the completion of Phase I, there has been an increase in the pool's operational efficiency and aquatics programs are thriving.

With Parks and Recreation Advisory Board support, City Council approved Resolution No. 2021-47 on May 4, 2021, authorizing the City to move forward with Phase II of the project. This second phase will involve the renovation of the locker/rest rooms to meet ADA accessibility requirements and health code standards, and the possible additions of a shade covering (which would also offer lightning protection), and a splash pad to replace the defunct children's pool. CPH recently provided City staff with 60% design and construction documents for Phase II. Upon document approval, the renovation will move forward as planned.

Since October 2019, the Public Arts Commission has discussed the possibility of a mosaic mural at the Lincoln Pool.

It's possible the space available for a mosaic mural may not offer the high visibility desired for public art at this location. An alternative might be an artistic windscreen on the fencing facing the highly-travelled roads that border the facility.

At this time, staff is suggesting Commission members finalize their decision regarding the

placement of public art at the Lincoln Pool or Lincoln Park. Factors to be considered include content, purpose, theme, and media, as well as whether the public art installation will be in the form of a mosaic mural.

Attached are architectural drawings for Phase II of the pool building renovation (Attachments 1 and 2), a mosaic previously viewed by the Commission in 2019 (Attachment 3), and two sources providing price references (Attachments 4 and 5).

Budget Impact:

On May 25, 2021, the Public Arts Commission voted in favor of spending \$5,000.00 on the beautification of Lincoln Park, acknowledging that amount may be spent on a Lincoln Pool mosaic.

Strategic Impact:

This item fulfills Objective 2.3 of the City's Strategic Plan: developing a parks and recreation system guided by the principles of the Parks and Recreation Master Plan.

Recommendation

Commission members reach a consensus regarding their choice of public art for the Lincoln Pool or Lincoln Park.

Attachment(s):


1. Attachment 1 Lincoln Pool Architectural Site Plan Page 2021-10-27 Lincoln Pool Park Phase II Restroom Renovation_M7030.1 10.27.21-2
2. Attachment 2 Lincoln Pool Hardscape Page 2021-10-27 Lincoln Pool Park Phase II Restroom Renovation_M7030.1 10.27.21
3. Attachment 3 Mosaic Example Previously Referenced by the Public Arts Commission
4. Attachment 4 Price Reference Custom Mosaic Pricing _ Modern Mosaic Arts
5. Attachment 5 Price Reference Mosaic Artists Showcase Mosaics Frequently Asked Questions - Showcase Mosaics - Sandra and Carl Bryant

Prepared by: Jeanann Hand, Administrative Coordinator
Reviewed by: carsonc carsonc, Special Events Coordinator
Amy Jewell, Leisure Services Director


Approved - 11/18/2021
Final Approval - 11/18/2021

- 1 THE SITE PLAN INFORMATION CONTAINED ON THIS SHEET IS PROVIDED FOR REFERENCE ONLY.
- 2 ALL PARKING IS EXISTING
- 3 THIS IS NOT A SURVEY. REFER TO THE PLATTED SURVEY FOR ACCURACY.
- 4 NO SIGNAGE IS INCLUDED IN THIS PACKAGE. SIGNAGE SHOWN FOR REFERENCE ONLY. ALL SIGNAGE MUST BE
5 PERMITTED SEPARATELY.
- 6 CONTRACTOR TO FILL THE POOL WITH CLEAN, WASHED BUILDERS SAND COMPACTED TO 95% PROCTOR
7 TEST. PROVIDE MATERIAL SAMPLES TO THE CITY PRIOR TO INSTALLATION
- 8 CONTRACTOR TO PROVIDE A 4" WIDE, 6" HEIGHT CHAIN LINK FENCE. MATCH MATERIAL WITH EXISTING FENCE ON
9 SITE. COORDINATE WITH CITY FOR LOCKING MECHANISM AND INSTALL PER CODE. PROVIDE MATERIAL SAMPLES
10 TO THE CITY PRIOR TO INSTALLATION
- 11 CONTRACTOR TO PROVIDE COLOR SAMPLES TO THE CITY FOR APPROVAL PRIOR TO INSTALLATION


<u>KEYNOTE LEGEND</u>	
#	DESCRIPTION
A1	RELOCATED BIKE RACK, VERIFY LOCATION WITH OWNER.
A2	RELOCATED SIGN, VERIFY LOCATION WITH OWNER.
A3	NEW ADA RAMP AND LANDING WITH GAURDRAIL.
A4	NEW CHAINLINK FENCE WITH PRIVACY SLATS , SIZE AND HEIGHT TO MATCH EXISTING.
A5	NEW (2) 4' GATES.
A6	NEW CAST IN PLACE CONCRETE SLAB.
A7	NEW CONCRETE PAVERS.
	CANOPY ABOVE.

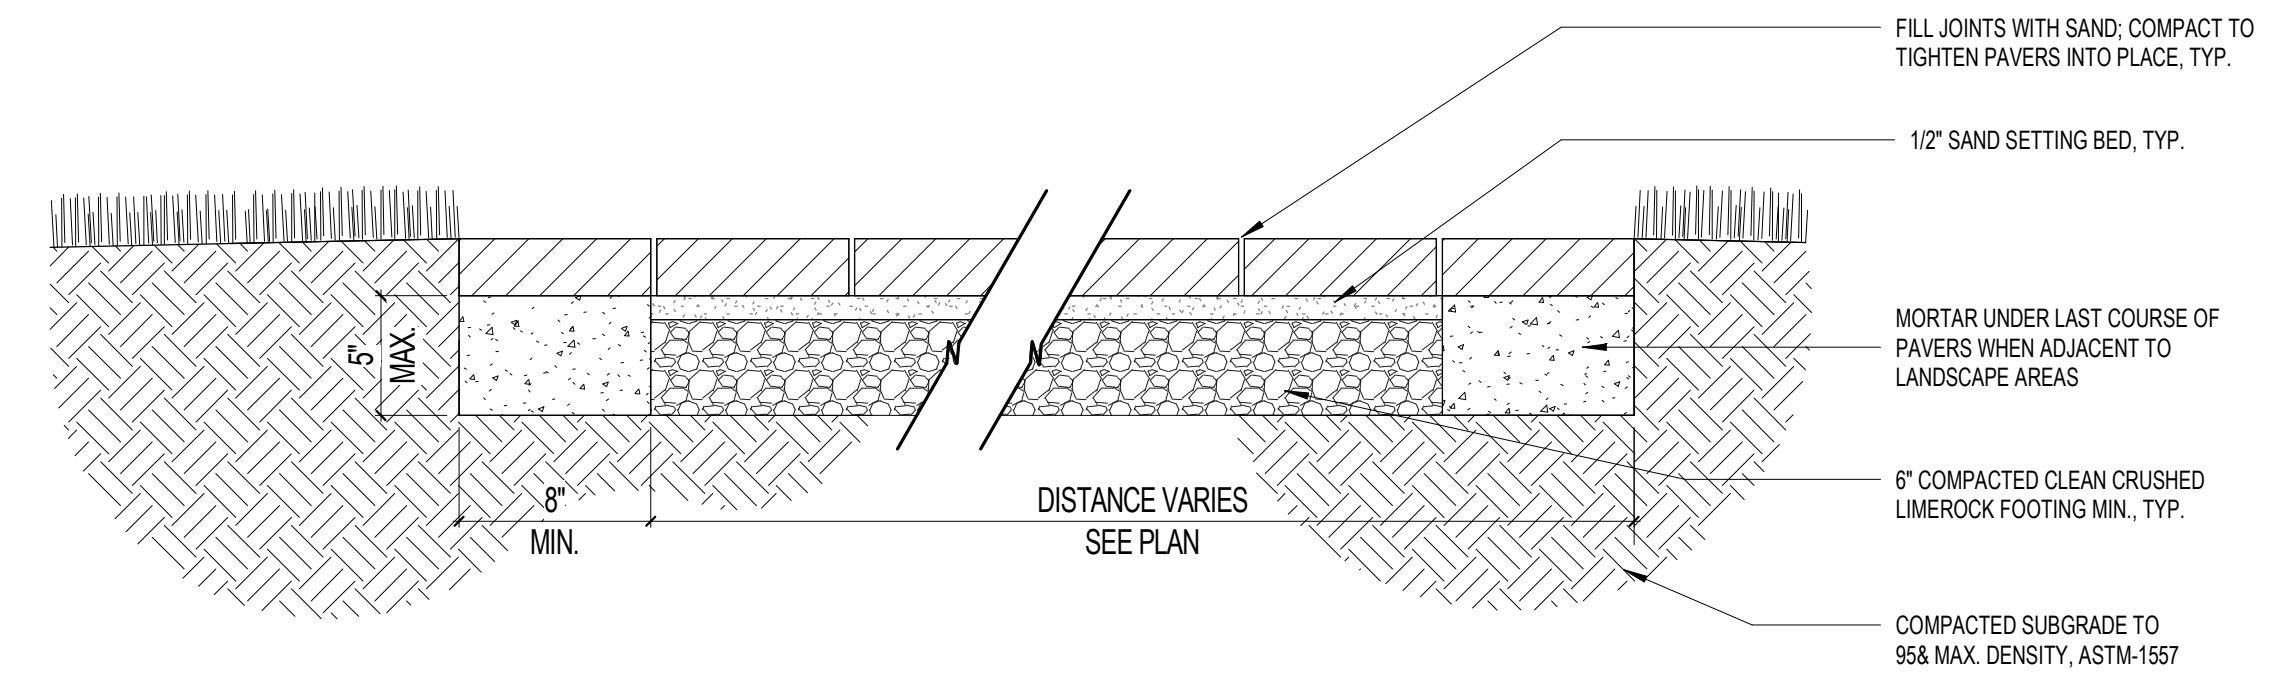

2 CONCRETE PAVER DETAIL

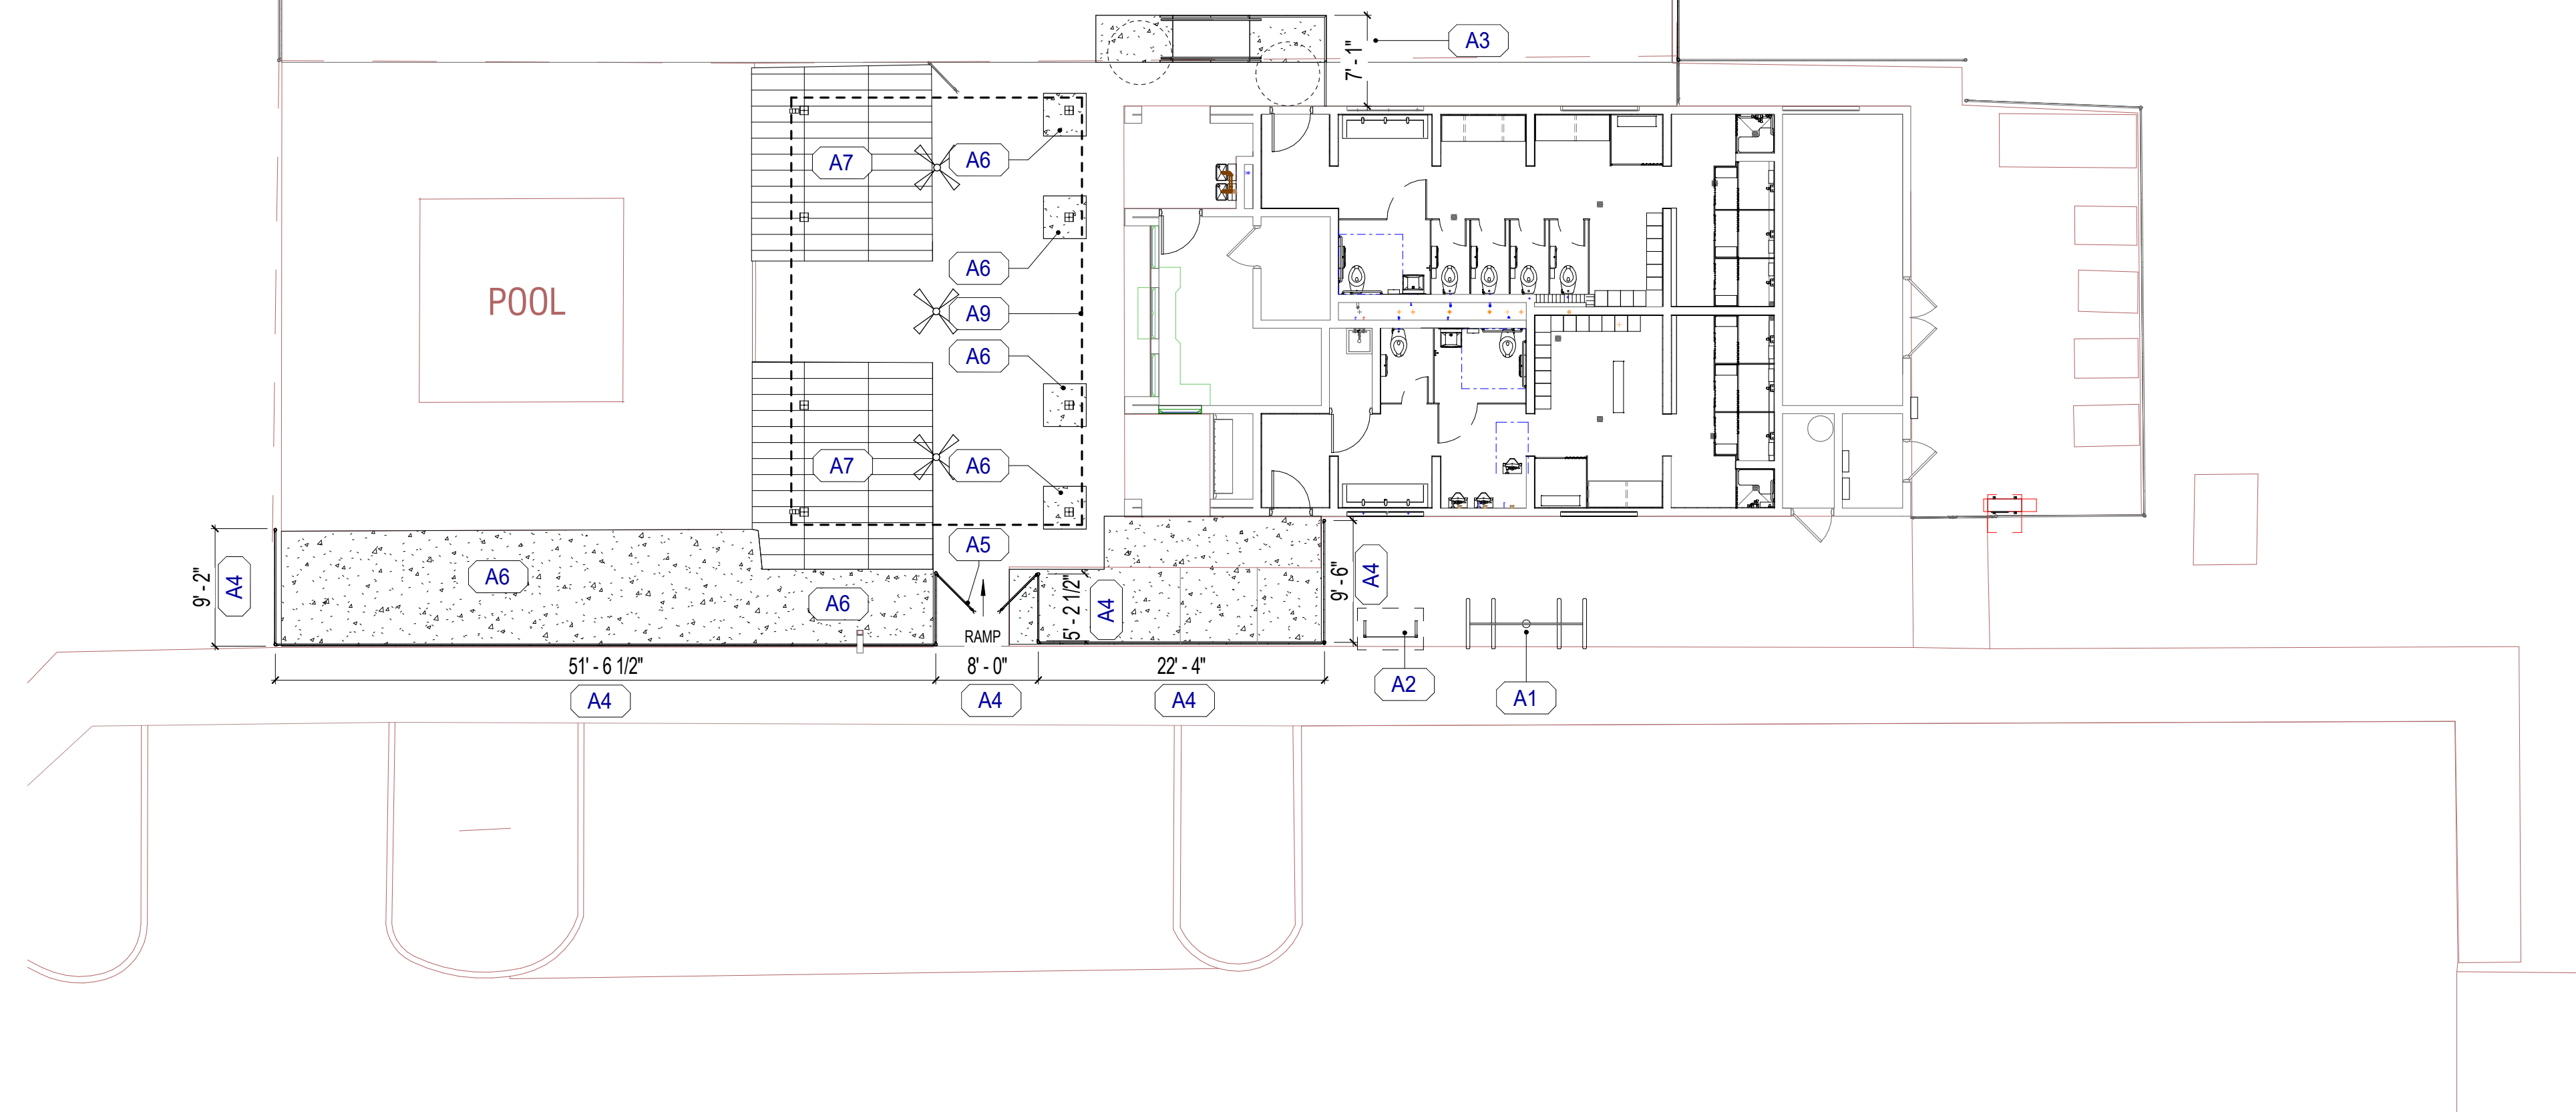

1 ARCHITECTURAL SITE PLAN

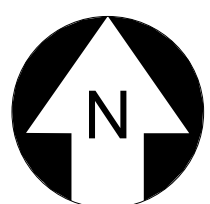

**A Full Service
A & E Firm**

500 WEST FULTON STREET
SANFORD, FLORIDA 32771
Ph:(407) 322-6841

Plans Prepared By :
CPH, Inc.

State of Florida Licenses:
Architect No. AA2600926
Engineer No. 3215
Landscape No. LC0000298
Surveyor No. 7143

Architect of Record
##/##/2021

TBD-Arch License
CPH, INC.

CELEBRATING

40+ YEARS

[illegible]

Designed:	CPH
-----------	-----

Drawn:	KAR
--------	-----

Checked:	JAB
----------	-----

Job No.:	M7030.1
----------	---------

10/22/2021	© 2021
------------	--------

ARCHITECTURAL SITE PLAN

ARCHITECTURAL SITE PLAN

MOUNT DORA LINCOLN PARK PHASE II
RESTROOM IMPROVEMENTS
1200 NORTH UNSER STREET
MOUNT DORA, FLORIDA 32757

**NOT FOR
CONSTRUCTION**

**THIS SHEET NOT VALID FOR
CONSTRUCTION WITHOUT
COMPLETE SET OF PLANS.
SEE GENERAL NOTES FOR
MASTER LEGEND**

Sheet No.

A100




Page 20

4 Factors Determine Costs of a Custom Mosaic: Design + Labor + Materials + Installation

Factor #1: Design

If we are designing your mosaic, we charge a fee for our services. Below is a example of a design we created for a shower mosaic with images of the completed project. The design process can be as simple as a pencil sketch or as complex as a CAD drawing, so the cost of the process is determined by how detailed the client needs the final design to be rendered.

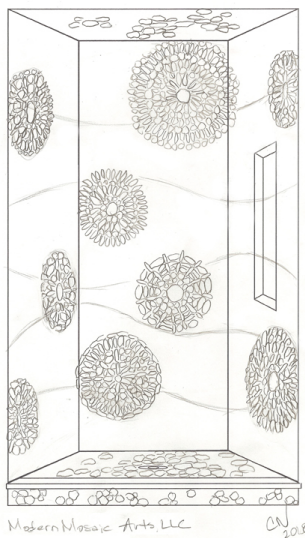

Factor #2: Labor


Labor costs are determined by the complexity of the design and how many hand-cuts are required. The more detailed the design, the more pieces have to be cut, which adds to your labor costs. Starting at \$20 per square foot.

		
The least expensive labor cost is large random cut pieces.	Medium labor costs can be something like the example above: small pieces of pre-cut square tiles with a some hand-cuts	High labor costs can be something like the example above: small pieces of tiles or glass that are each hand-cut to fit a specific design
Labor cost: \$15 - \$30 per sq. ft.	Labor cost: \$30 - \$50 per sq. ft.	Labor cost: \$50 - \$300 per sq ft

Factor #3: Materials

The type of tile or “tessare” used can vary greatly in price. There are many choices including glass, stone, ceramic, mirror and china. Once the project has been defined; indoor, outdoor, pool, wall, floor, etc., we can determine the type of tiles that are best suited for your project. Pricing for materials ranges from \$6-\$300 per square foot.

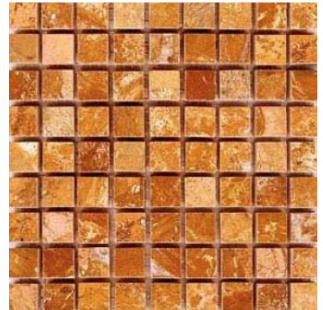


 Machine made glass tile squares	 Hand cut Smalti	 Hand cut 24k gold leaf Smalti
 Hand cut art glass	 Pebbles	 Machine made ceramic tile squares
 Hand cut china and porcelain	 Machine made iridized glass tile squares	 Machine cut marble tile squares

Factor #4: Installation

Installation of a mosaic can be completed by Modern Mosaic or a experienced tile installer. Most of our mosaics are made in the studio, mounted on mesh, tile tape or paper, then shipped to job sites world-wide for installation by our client's tile installers. Our studio is based 25 miles north of New York City, so if your mosaic is within a few hours drive, Modern Mosaic's staff can install it for you. Installation cost is usually calculated by square feet. The cost of installations range from approximately \$50-\$200 per square foot plus the cost or rental of any additional equipment such as scaffolding, hydraulic lifts, cement mixers, palette jacks, specialty tile saws, etc.





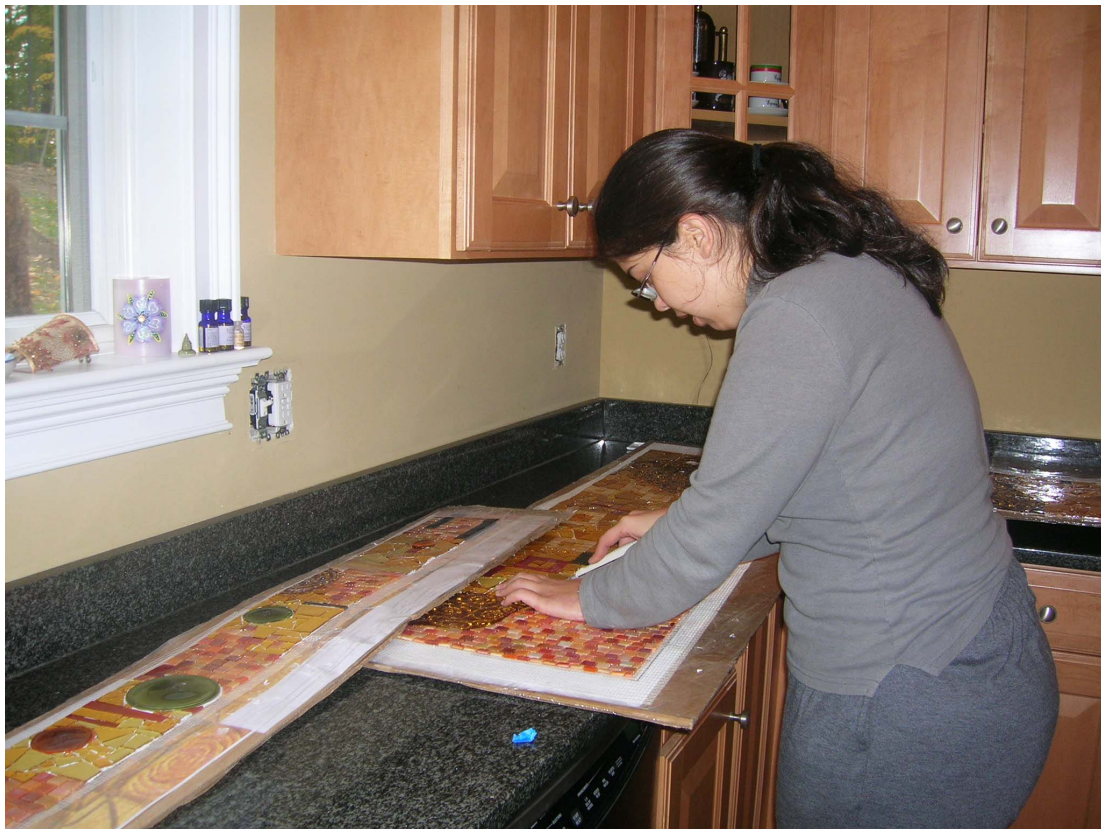







Trying to price out a mosaic?
Send us a message and we will be happy to help you price
out your dream project
or call us at **917.796.6086** to talk to someone today!

[Send Us A Message](#)



Phone: 917-796-6086 | Email: cnewsham50@gmail.com

FAQs

After many years of creating mosaic art, these are our most frequently asked questions:

Question: How do I commission a mosaic or purchase a piece of mosaic art from Showcase Mosaics?

Answer: First we find out about your project. Our process is outlined below:

a. Are you looking for a current piece or a custom commission?

If you want to purchase an existing piece, we get shipping and payment specifics and the process the order for shipment.

If you are interested in a custom commission, we will need to get information about your specific project:

b. Is it wall art or an installation? If an installation where will it be installed, inside or outdoors, in a wet area, what kind of surface?

What size are you looking for, and what level of detail?

Do you have a particular budget in mind?

General idea as to style, subject matter, color, etc?
subscribe to newsletter✓

Once SHOWCASE MOSAICS  (<https://showcasemosaics.com>)
SANDRA AND CARL BRYANTI the preliminary artwork, coordinating with you

until it's exactly as you want it. From there, we prepare colorized versions which will be used as full sized patterns in the piecing. We send photos of the piecing at various stages along the way for your approval so there are no surprises. If the work is to be installed on a base at our studio, it will be shipped to you upon completion of the agreement via an agreed upon carrier. If it is to be installed onsite, we can either do that or send detailed instructions for your installer.

Question: How long does a mosaic art project take?

Answer: Mosaics are a very labor intensive artform. All of our mosaics are made by hand and with exquisite care. The time it takes will depend upon our current schedule and how large and/or detailed the project is. An average time to create, install and frame a piece of our mosaic artwork measuring five square feet in size is approximately three weeks from the time we start piecing after the design is approved.

Question: Will I need to provide artwork?

Answer: We can either do the artwork for you, or if you have a piece of artwork that you want done, we can use your own design as long as it is free of copyright restrictions. For most of our projects, we work back and forth with the client starting with an initial idea and work from the sketch to a fully colorized piece of art that is then used as a pattern for the mosaic.

Question: How much will it cost?

Answer: The cost really depends upon the level of detail and materials used. We blend high quality glass, ceramics and other materials into a piece of art that is unique and lasting. Most of our fine art projects have an average of 1,200 individually cut and shaped pieces of glass per square foot which is more costly than a less detailed work of 200 pieces of cut glass per square foot. The range in pricing is anywhere from \$200 per square foot to \$800 for micro-mosaic where the individual pieces size is about an eighth of an inch (or

[subscribe to newsletter](#)

about SHOWCASE MOSAICS (https://showcasemosaics.com) per square inch!) It's best to discuss your individual SANDRA AND CARL BRYANT budget and we will come up with a design that will work for you.

Question: How will this mosaic mural or backsplash be installed?

Answer: If the mosaic is small enough, we can usually install on a base and ship it to you fully grouted and ready to hang or attach to the wall. For instance, most of the backsplashes we do for kitchens are small enough to grout and attach to the wall. If the artwork is a larger mural, we ship the mural to your site in sections coded for installation, with a detailed schematic for installation. We can either travel to your site ourselves, or send full instructions for your installation professional.



Menu

Custom Mosaic Per Portraits

Website Updated: Friday, February 28, 2020

1274 Thalen Drive, Lynden, WA 98264. 360-927-5402 info@showcasemosaics.com

All images and content the © Sandra and Carl Bryant, Showcase Mosaics 2019

Website customizations by Cascade Valley Designs (<http://cascadevalleydesigns.com>)

subscribe to newsletter▼



**CITY OF
MOUNT
DORA**

**Leisure Services
900 N. Donnelly St.
Mount Dora, FL 32757
352-735-7183
Fax: 352-735-3681
E-mail: parksandrec@cityofmounddora.com**

DATE: November 23, 2021

TO: Public Arts Commission Members

FROM: Amy Jewell, Leisure Services Director

SUBJECT: Selection of Public Art for the Triangle Elementary Joint-use Playground

Introduction:

This is a request for Commission members to decide upon the installation of a public art element for the Triangle Elementary Joint-use Playground.

Discussion:

The City of Mount Dora Parks and Recreation Master Plan identified a recreation level of service gap in the area of Triangle Elementary School. This neighborhood lacks a park within reasonable walking distance and an availability of space for the placement of a new park. Recognizing this need, the City of Mount Dora and the Lake County School District entered into an interlocal agreement approved by City Council on May 10, 2021, allowing for the development of a joint-use park at Triangle Elementary School. The park will be used by the students during school hours and open to the general public after hours and on weekends and holidays.

With Resolution No. 2021-11, City Council, supported by the opinion of the Parks and Recreation Advisory Board, authorized GAI Consultants to create engineering and design documents for the project. These documents are now at the 60% completion stage, have been viewed by the Parks and Recreation Advisory Board, and are currently under review by staff of both parties involved. The project must be completed by August 31, 2022.

At this time, it is suggested that Commission members consider their participation in this innovative collaboration between the school district and the City, marking the first accomplishment of what could be an enduring common effort to combine resources for the benefit of the community's most needy.

Budget Impact:

Budget impact for the Commission is dependent upon their decision regarding the placement of public art at this location.

Strategic Impact:

This project fulfills several aspects of Objective 2.3 of the City's Strategic Plan: Develop a parks and recreation system guided by the principles of the Parks and Recreation Master Plan, especially Objective 2.3.4: Invest in an equitable Parks system.

Recommendation

Commission members decide upon the installation of public art at Triangle Elementary.

Attachment(s):

1. Attachment 1 Triangle - GAI Park Design Drawings and Equipment Review 2021-10-25
_ADA

Prepared by: Jeanann Hand, Administrative Coordinator

Reviewed by: Amy Jewell, Leisure Services Director

Final Approval - 11/19/2021

COMMUNITY SOLUTIONS GROUP

A GA Corporation, Inc. Service Group

618 E. SOUTH STREET
SUITE 700
ORLANDO, FL 32801
407.423.8398

CERTIFICATE OF AUTHORIZATION: EB8691

PROJECT

TRIANGLE
ELEMENTARY PARK

MOUNT DORA, LAKE COUNTY, FL

CLIENT

MOUNT DORA
LEISURE SERVICES

900 N. DONNELLY STREET
MOUNT DORA, FL 32757
352.793.7183 tel

OWNER

LAKE COUNTY
SCHOOLS

201 WEST BURLEIGH BLVD
TAVARES, FL 32778
352.253.6800 tel

CONSULTANTS


ATTACHMENT #1

REGISTRATION

ISSUED FOR:	
PLAY EQUIPMENT REVIEW	10.11.2021

PROJECT NUMBER	A17115.09
DATE:	10.11.2021
SCALE:	SCALE: 1"=30'-0"
DRAWN BY:	ADL YUWIM
CHECKED BY:	AJS IM


DRAWING SCALE AND NORTH ARROW

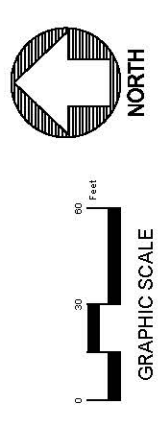










SHEET TITLE
HARDSCAPE PLAN

SHEET NUMBER
HS.01

SHEET OF

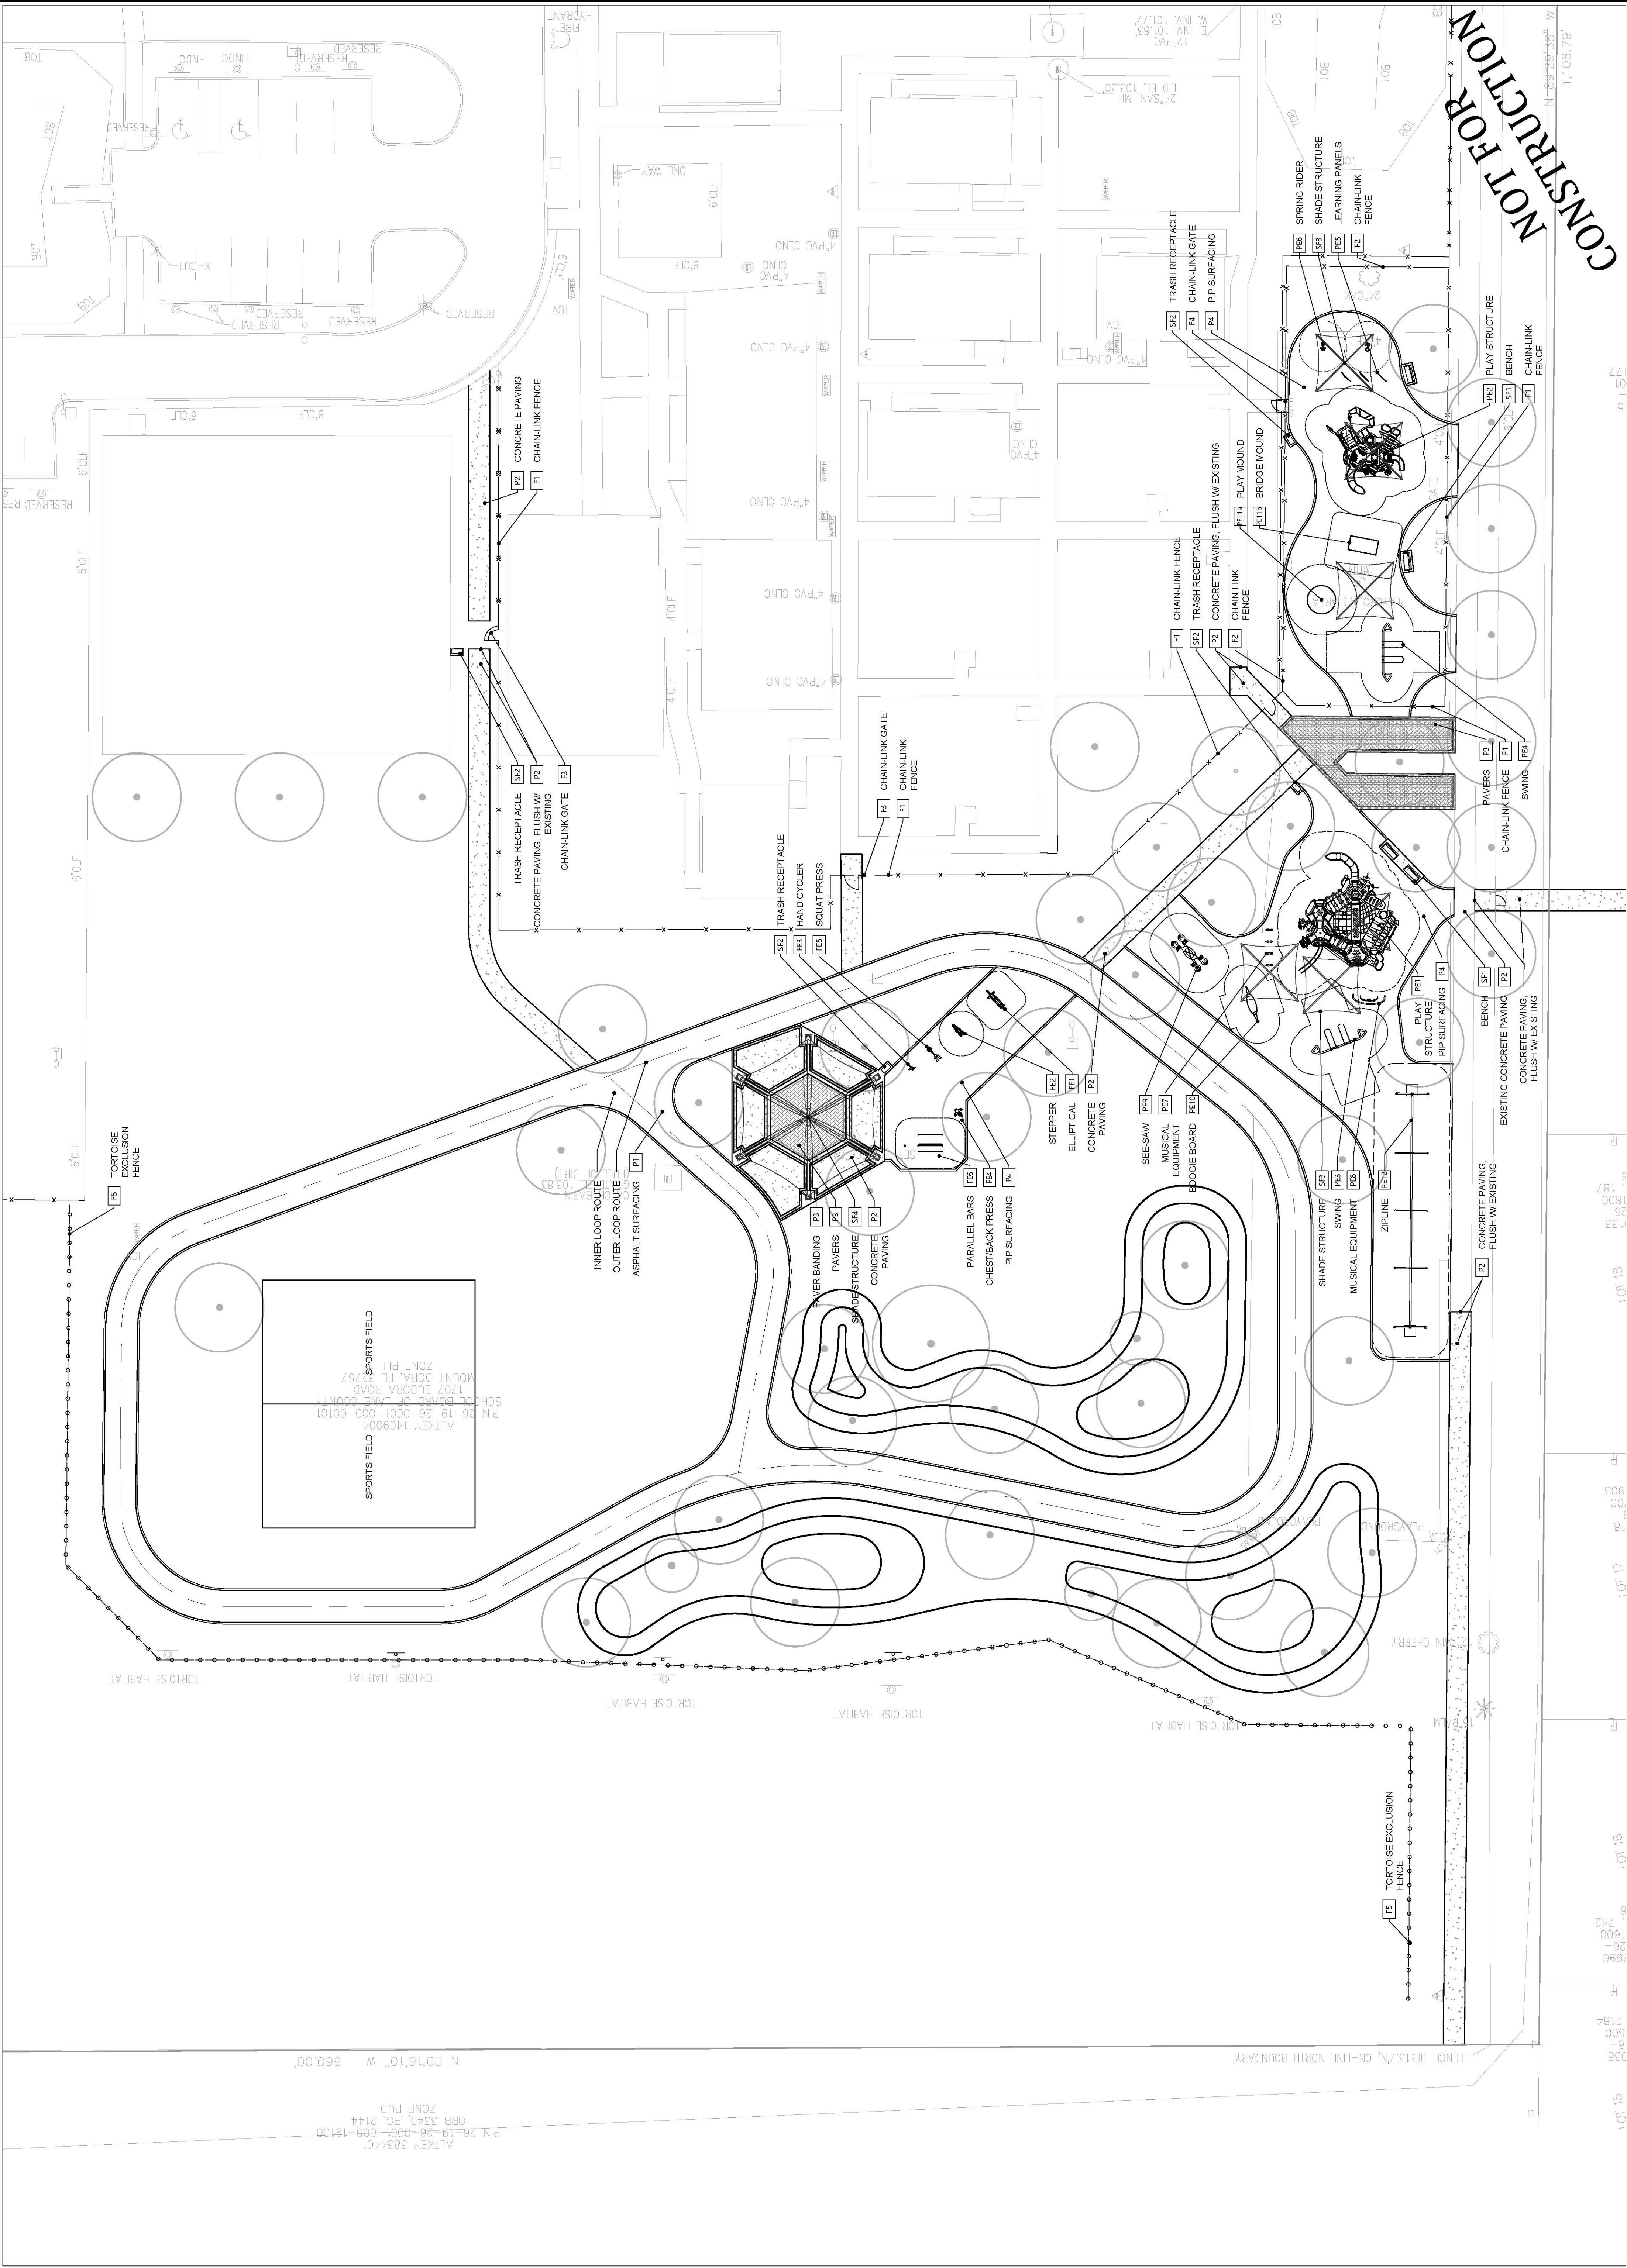


NOT FOR CONSTRUCTION

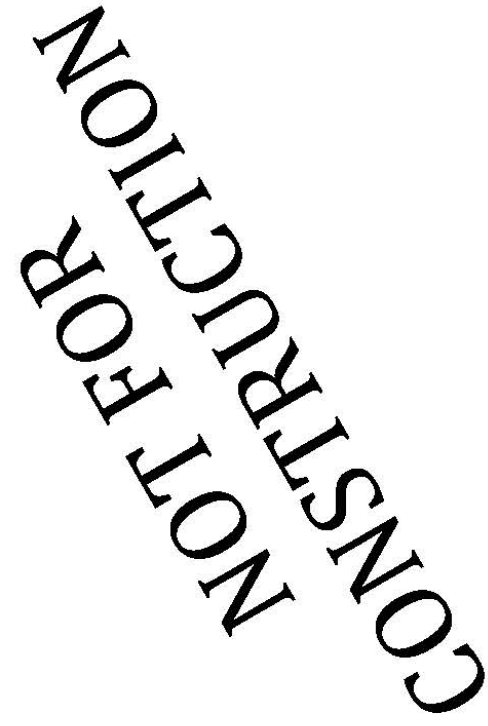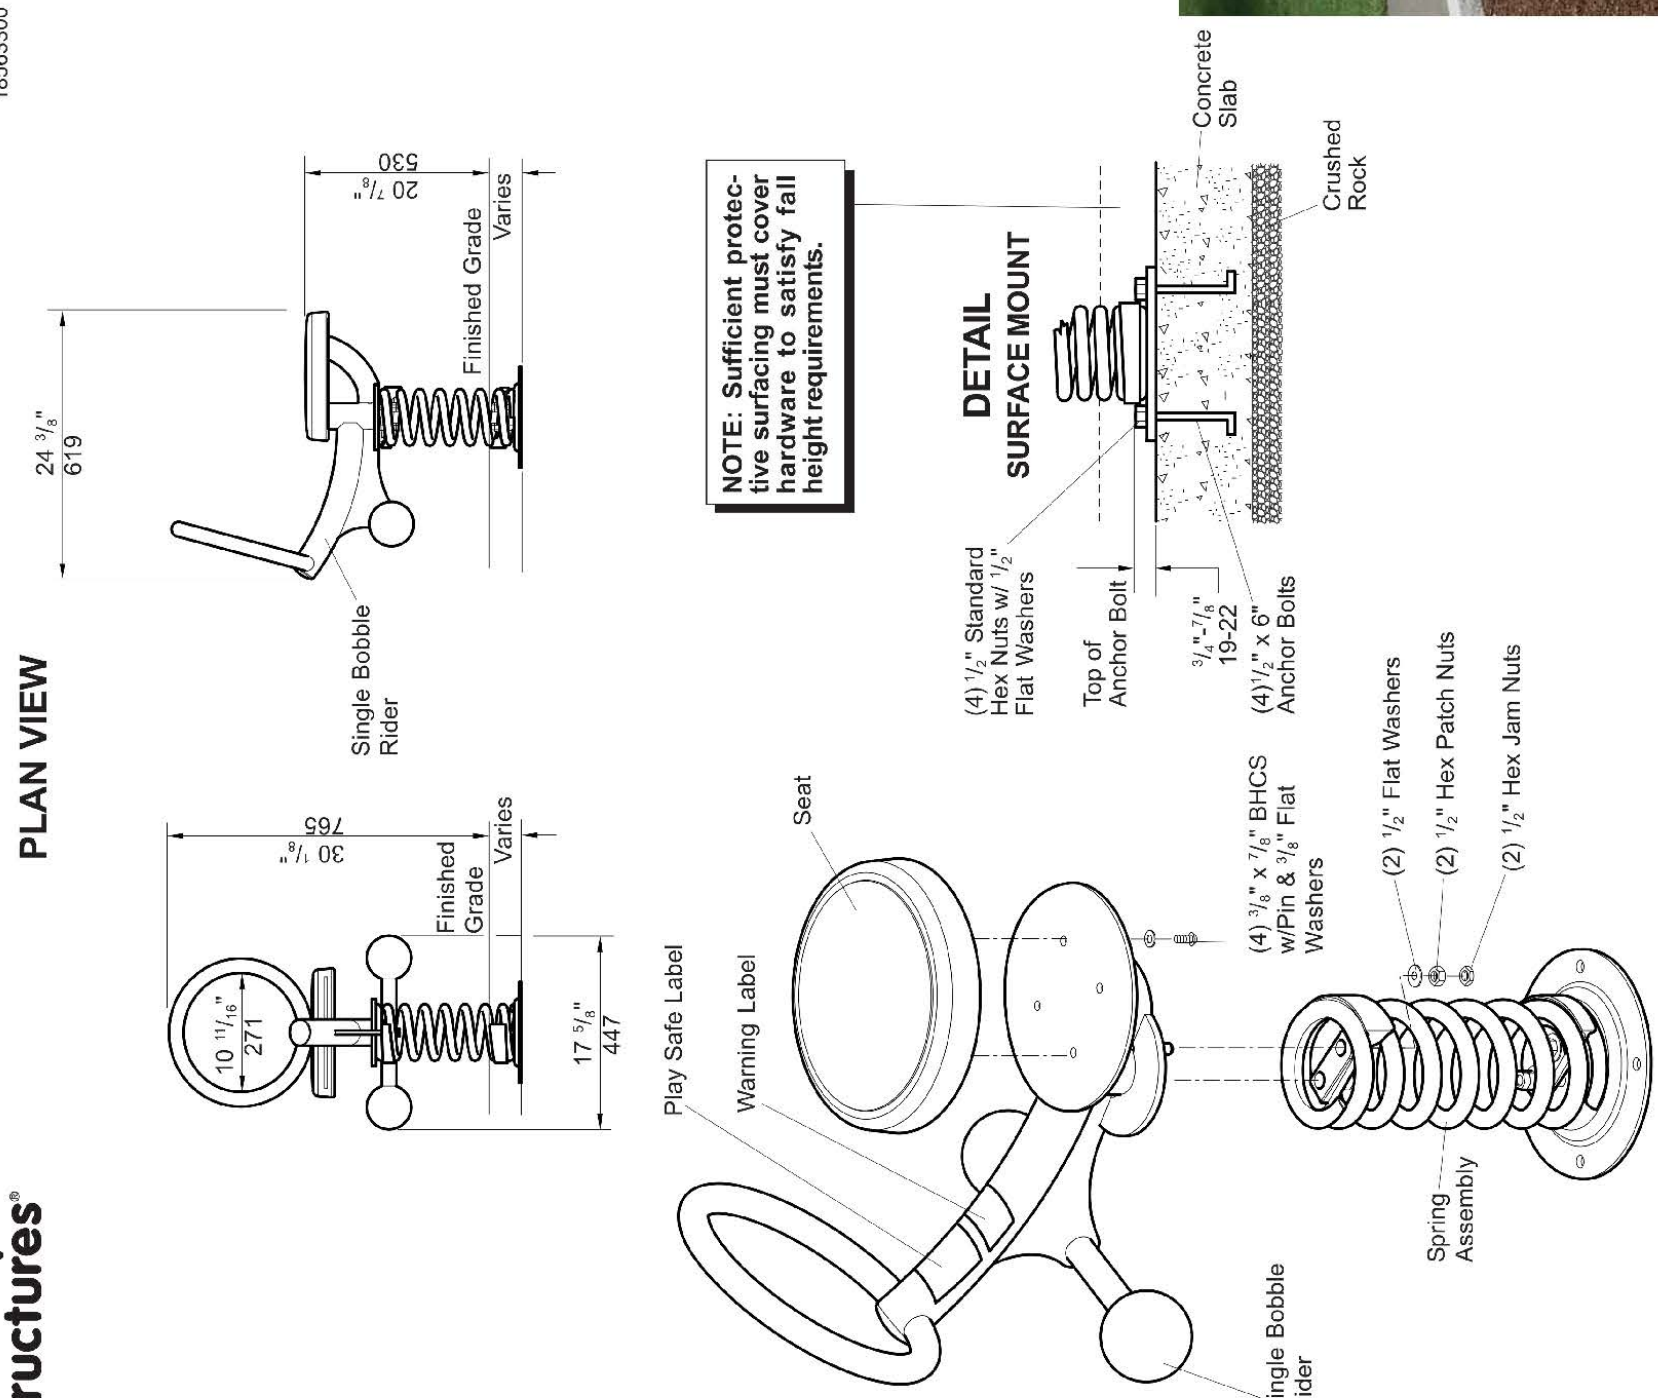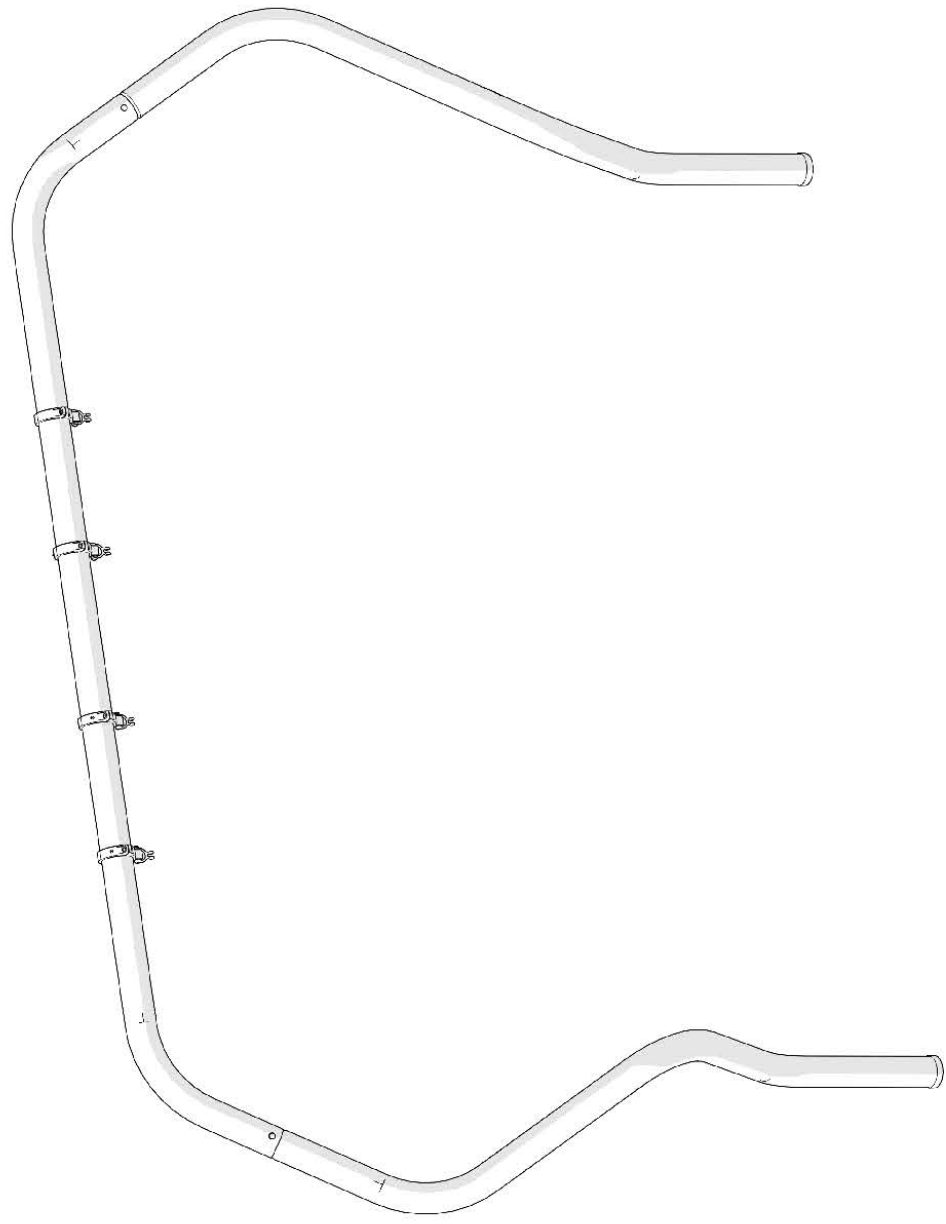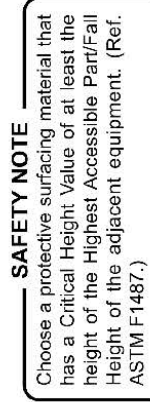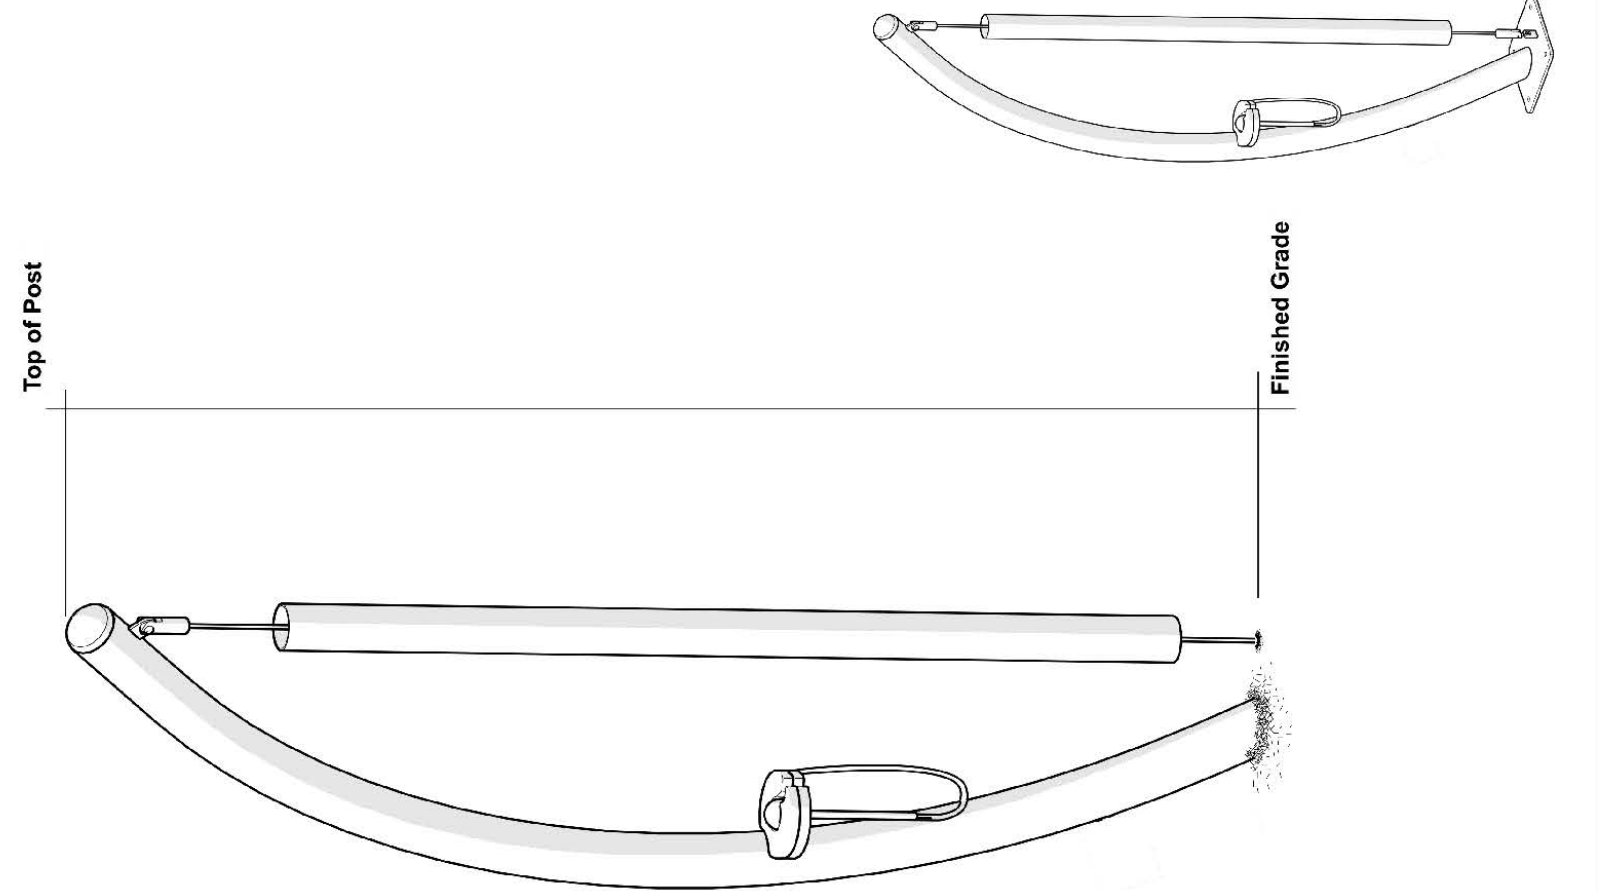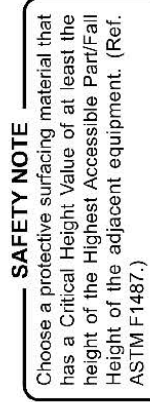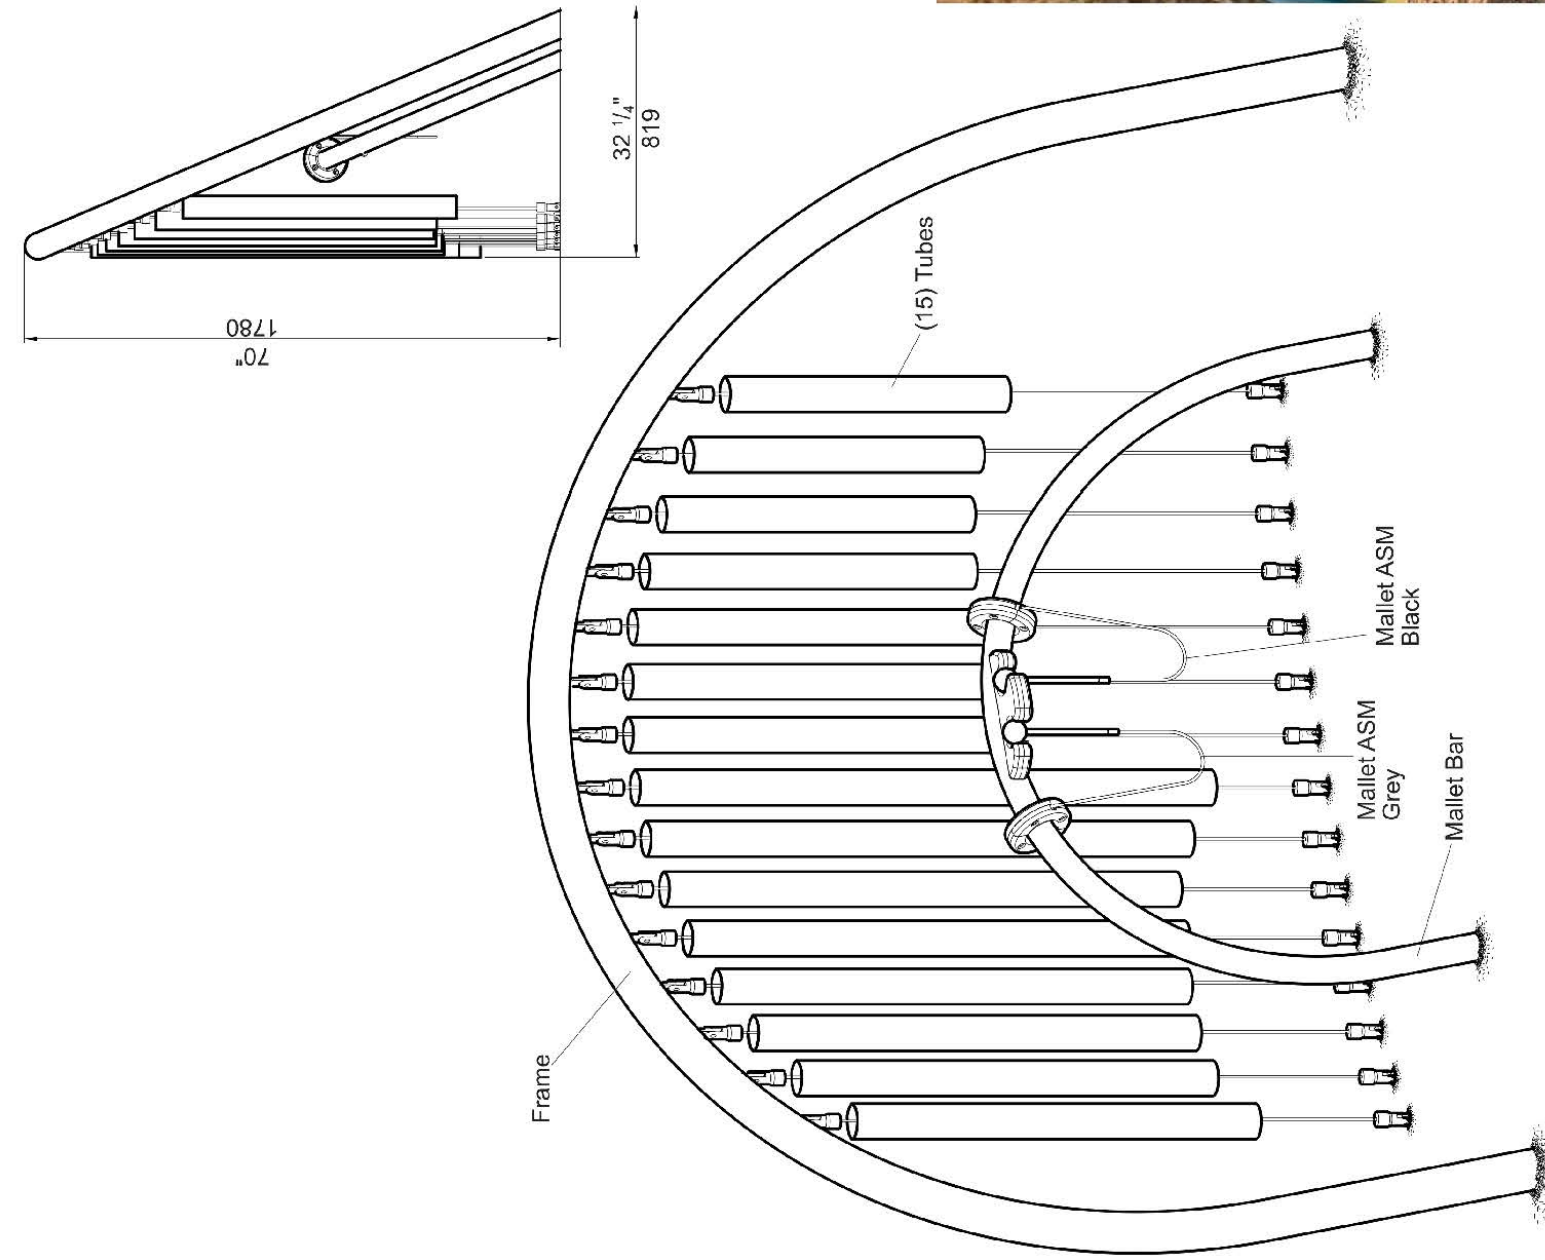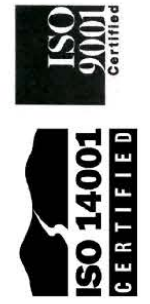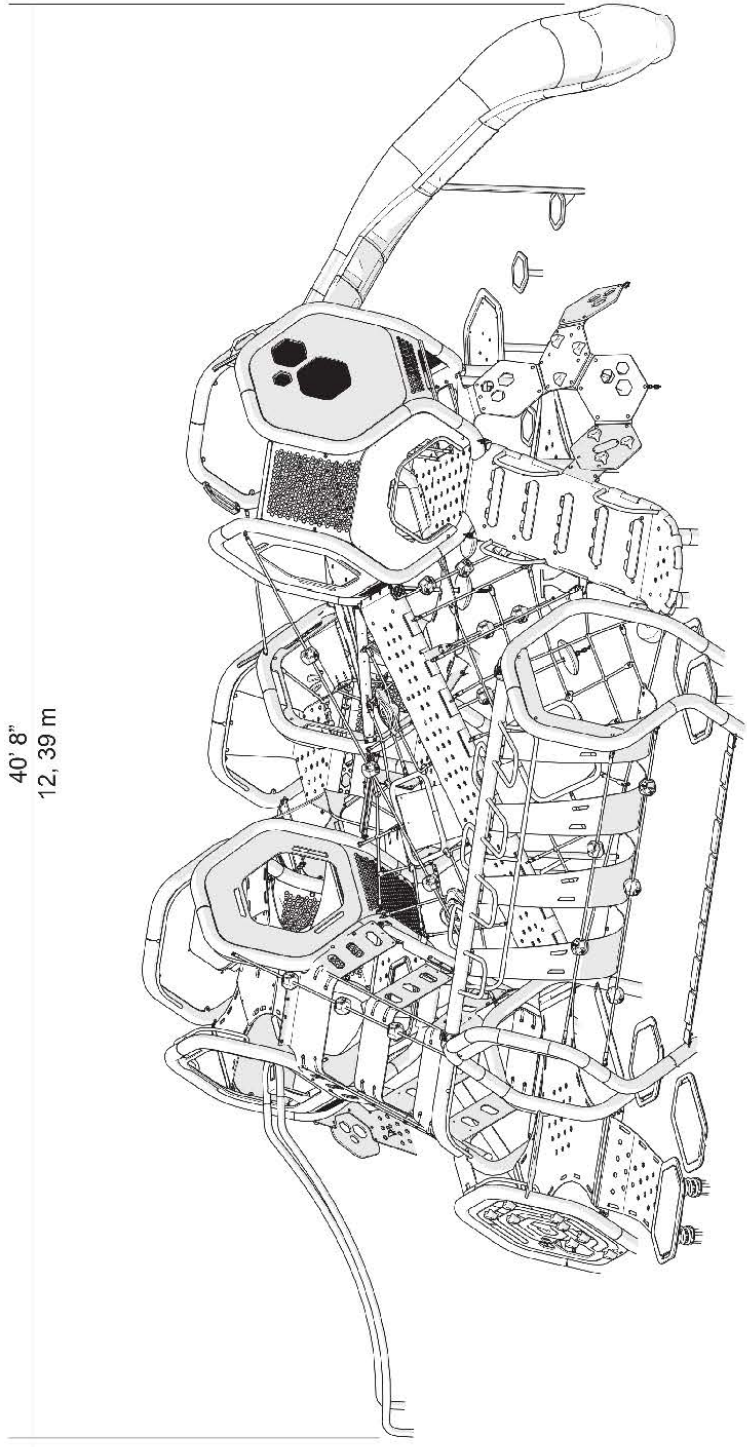

23206101


PLAN VIEW

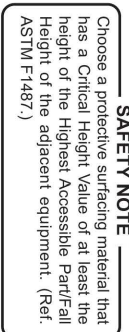

186490 We-saw™



Scale: NTS

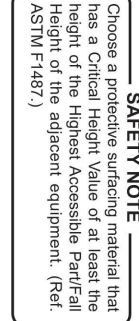

(2) 5" Crossovers

(4) 148" Posts (DR)

194663 ZipKrooz[®], 66 Ft.

NOT FOR
CONSTRUCTION

DATE: 10.11.2021

DRAWN BY: YWJ/M

SHEET NUMBER

SHEET OF



**CITY OF
MOUNT
DORA**

**Leisure Services
900 N. Donnelly St.
Mount Dora, FL 32757
352-735-7183
Fax: 352-735-3681
E-mail: parksandrec@cityofmountdora.com**

DATE: November 23, 2021

TO: Public Arts Commission Members

FROM: Amy Jewell, Leisure Services Director

SUBJECT: Selection of Public Art for the Canoe and Kayak Launch at Palm Island Park

Introduction:

This is a request for Commission members to decide up the installation of public art for the Canoe and Kayak Launch project at Palm Island Park.

Discussion:

The Parks and Recreation Master Plan, adopted by the City in 2019, identified the creation of a canoe and kayak launch at Palm Island Park as essential. A modern, ADA-compliant canoe and kayak launch is not currently available at this or any other waterfront City park.

The proposed launch will be an access point to the Lake County Blueway System, a route used by thousands of Florida residents and visitors each year. This particular "trail" guides paddlers through scenic waterways with physical and geo-positioned markers, and is suitable for casual and novice users who are eager to explore the area. The launch can also be used for active recreational programs such as specialty youth summer camps.

Construction documents for the project are now at 60% and as it moves forward, staff suggest Commission members consider adding a public art element to the project to build upon the presence of Lake Dora's waterfront art and solidify the City's identity as not only a recreation destination, but an emerging cultural center as well.

Budget Impact:

Budget impact for this item is dependent upon the decision made by Commission members at this meeting.

Strategic Impact:

This project meets several elements of the City's Strategic Plan- Objective 1.4: Promote tourism by enhancing Mount Dora as a destination, and Objective 2.3: Develop a parks and recreation system guided by the principles of the Parks and Recreation Master Plan.

Recommendation

Commission members reach a consensus regarding a public art installation for the Canoe and Kayak Launch project at Palm Island Park.

Attachment(s):

1. Attachment 1 Palm Island Canoe and Kayak Launch and Pavilion Plans_ADA

Prepared by: Jeanann Hand, Administrative Coordinator

Reviewed by: Amy Jewell, Leisure Services Director


Final Approval - 11/19/2021

ATTACHMENT #1

FADEN
BUILDERS, INC.

1194 CAMP AVENUE
MOUNT DORA, FLORIDA 32757
PH: 352-735-9805

Plat of Boundary Survey for Faden Builders, Inc. South Tremain Street, Mt. Dora

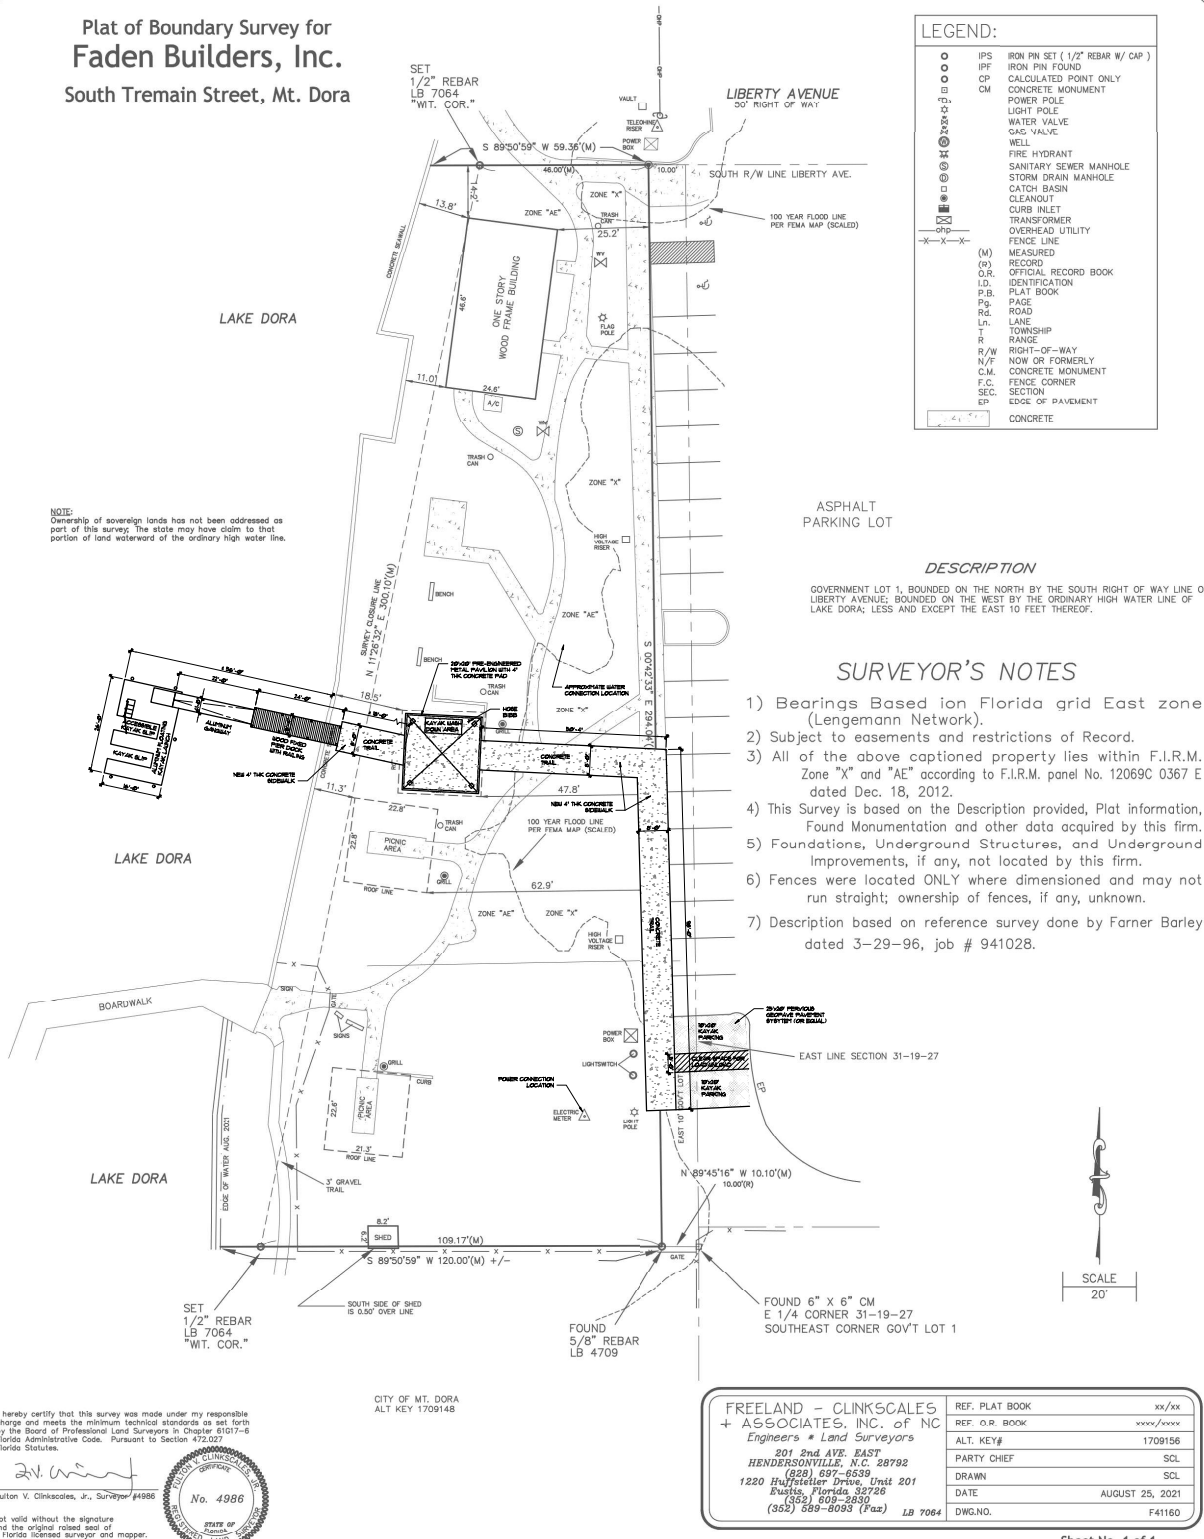

PALM ISLAND KAYAK LAUNCH
MOUNT DORA, FLORIDA

PLOT PLAN

DATE 10-15-2021
PROJECT NO. 221167
DATE 10-15-2021

1



**CITY OF
MOUNT
DORA**

**Leisure Services
900 N. Donnelly St.
Mount Dora, FL 32757
352-735-7183
Fax: 352-735-3681
E-mail: parksandrec@cityofmoundora.com**

DATE: November 23, 2021

TO: Public Arts Commission Members

FROM: Amy Jewell, Leisure Services Director

SUBJECT: Ongoing Projects List

Introduction:

At the request of the Public Arts Commission, this is an ongoing agenda item that includes a list of ideas for possible future projects.

Discussion:

See Attachment #1 for the possible projects list as of the November 23, 2021 Public Arts Commission meeting.

Budget Impact:

N/A

Strategic Impact:

N/A

Recommendation

Commission members consider and discuss listed and future projects.

Attachment(s):

1. 11-23-21 Ongoing Projects

Prepared by: Jeanann Hand, Administrative Coordinator
Reviewed by: carsonc carsonc, Special Events Coordinator
Amy Jewell, Leisure Services Director

Approved - 11/17/2021
Final Approval - 11/17/2021

ATTACHMENT #1



**CITY OF
MOUNT
DORA**

**Leisure Services
900 N. Donnelly St.
Mount Dora, FL 32757
352-735-7183
Fax: 352-735-3681
E-mail: parksandrec@cityofmoundora.com**

PUBLIC ARTS COMMISSION POSSIBLE PROJECTS LIST November 23, 2021

In order to effectively plan future projects, the Public Arts Commission maintains a list of possible project ideas and inspiration.

Project Ideas by Location:

- Mural with Martin Luther King quotes (Cauley Lott Park)
- Hanging flower baskets (Downtown)
- K-9 monument with Heroes and Community Trust (Dog Park)
- Mosaic (Lincoln Pool)
- Grand entry archway, raised vegetable garden with Pink Ribbon Foundation (Lincoln Park)
- Art Walk (Simpson Cove)
- Native American family sculpture (Palm Island Park)
- Water fountain or floating holiday trees (Lake Dora)

General Project Ideas:

- Sidewalk stencils of text quotations
- Statues of an animal that represents the City (e.g., alligators)
- Traffic control boxes
- Murals on buildings and walls, especially tied in with landscaping
- Kiosks
- Benches and seats with whimsical design
- Fire hydrants, pipes, and posts
- Crosswalks and sidewalks
- Signage



**CITY OF
MOUNT
DORA**

**Leisure Services
900 N. Donnelly St.
Mount Dora, FL 32757
352-735-7183
Fax: 352-735-3681
E-mail: parksandrec@cityofmountdora.com**

DATE: November 23, 2021

TO: Public Arts Commission Members

FROM: Amy Jewell, Leisure Services Director

SUBJECT: Ongoing Budget Balances

Introduction:

At the request of the Public Arts Commission, this is an ongoing agenda item that includes an updated budget balances report.

Discussion:

N/A

Budget Impact:

See Attachment #1 for up-to-date Public Art budget balances.

Strategic Impact:

N/A

Recommendation

N/A

Attachment(s):

1. Public Arts Budget Summary Report 11_18_21_ADA

Prepared by: Jeanann Hand, Administrative Coordinator

Reviewed by: Amy Jewell, Leisure Services Director

Final Approval - 11/19/2021

PUBLIC ARTS BUDGET REPORT
November 18, 2021

GL NUMBER	DESCRIPTION	RECEIVED	FUTURE	TOTAL	NOTES
001-0000-223.56-01	TIMBERWALK	50,000.00	100,000.00	150,000.00	\$50k each additional phase
001-0000-223.56-01	EUDORA GROVES	35,000.00	NA	35,000.00	
001-0000-223.56-01	DORA LANDINGS	37,500.00	NA	37,500.00	
		122,500.00	100,000.00	222,500.00	

GL NUMBER	DESCRIPTION	BUDGETED	EXPENDED	BALANCE	NOTES
001-0000-223.56.01	DEFERRED REVENUE - PUBLIC ARTS (FROM ABOVE)	122,500.00	23,333.00	99,167.00	\$23,333 transferred for master plan
001-5701-572.31-01	PROFESSIONAL SERVICES - PUBLIC ART MASTER PLAN	56,700.00	40,000.00	16,700.00	
		179,200.00	63,333.00	115,867.00	



CITY OF MOUNT DORA

Leisure Services
900 N. Donnelly St.
Mount Dora, FL 32757
352-735-7183
Fax: 352-735-3681
E-mail: parksandrec@cityofmountdora.com

DATE: November 23, 2021

TO: Public Arts Commission Members

FROM: Amy Jewell, Leisure Services Director

SUBJECT: Public Art Master Plan Update

Introduction:

This is an opportunity to update Commission members on the status of the creation of the Public Art Master Plan.

Discussion:

Josh Lapp from Designing Local arrived in the City of Mount Dora on the morning of Thursday, November 11th. Accompanied by staff throughout the day, he toured the Downtown Business District and, later, more far-reaching areas of the City to experience the community environment first-hand. On Friday, he met with stakeholders and various members of staff. He then further explored the City on his own and attended an Icehouse Theater production on Friday night. Mr. Lapp observed Mount Dora's festival atmosphere at the Plant and Garden Fair on Saturday, where he gathered feedback for the Public Art Master Plan before departing on Saturday evening. City staff will share Mr. Lapp's comments on his visit and the results of a survey he administered at the Plant and Garden Fair as such information becomes available.

Budget Impact:

The General Fund has \$40,000 budgeted in Professional Services available for the Public Art Master Plan.

Strategic Impact:

Economic Development - The Public Art Master Plan will create an economic and equitable approach to public art that is customized to the unique character and community of Mount Dora. The plan will balance artistic works that foster community pride with those that encourage tourism. It will also identify sustainable funding solutions and cost-savings strategies, including tie-ins with parks renovations and partnerships with community groups.

The Public Art Master Plan meets several elements of the City's Strategic Plan:

- Developing a parks and recreation system guided by the principles of the Parks and Recreation Master Plan (which recommended the creation of a Public Art Master Plan)
- Promoting tourism by enhancing Mount Dora as a destination, and
- Attracting new commercial businesses/residential development.

Recommendation

N/A

Attachment(s):

Prepared by: Jeanann Hand, Administrative Coordinator
Reviewed by: carsonc carsonc, Special Events Coordinator
Amy Jewell, Leisure Services Director

Approved - 11/17/2021
Final Approval - 11/17/2021